


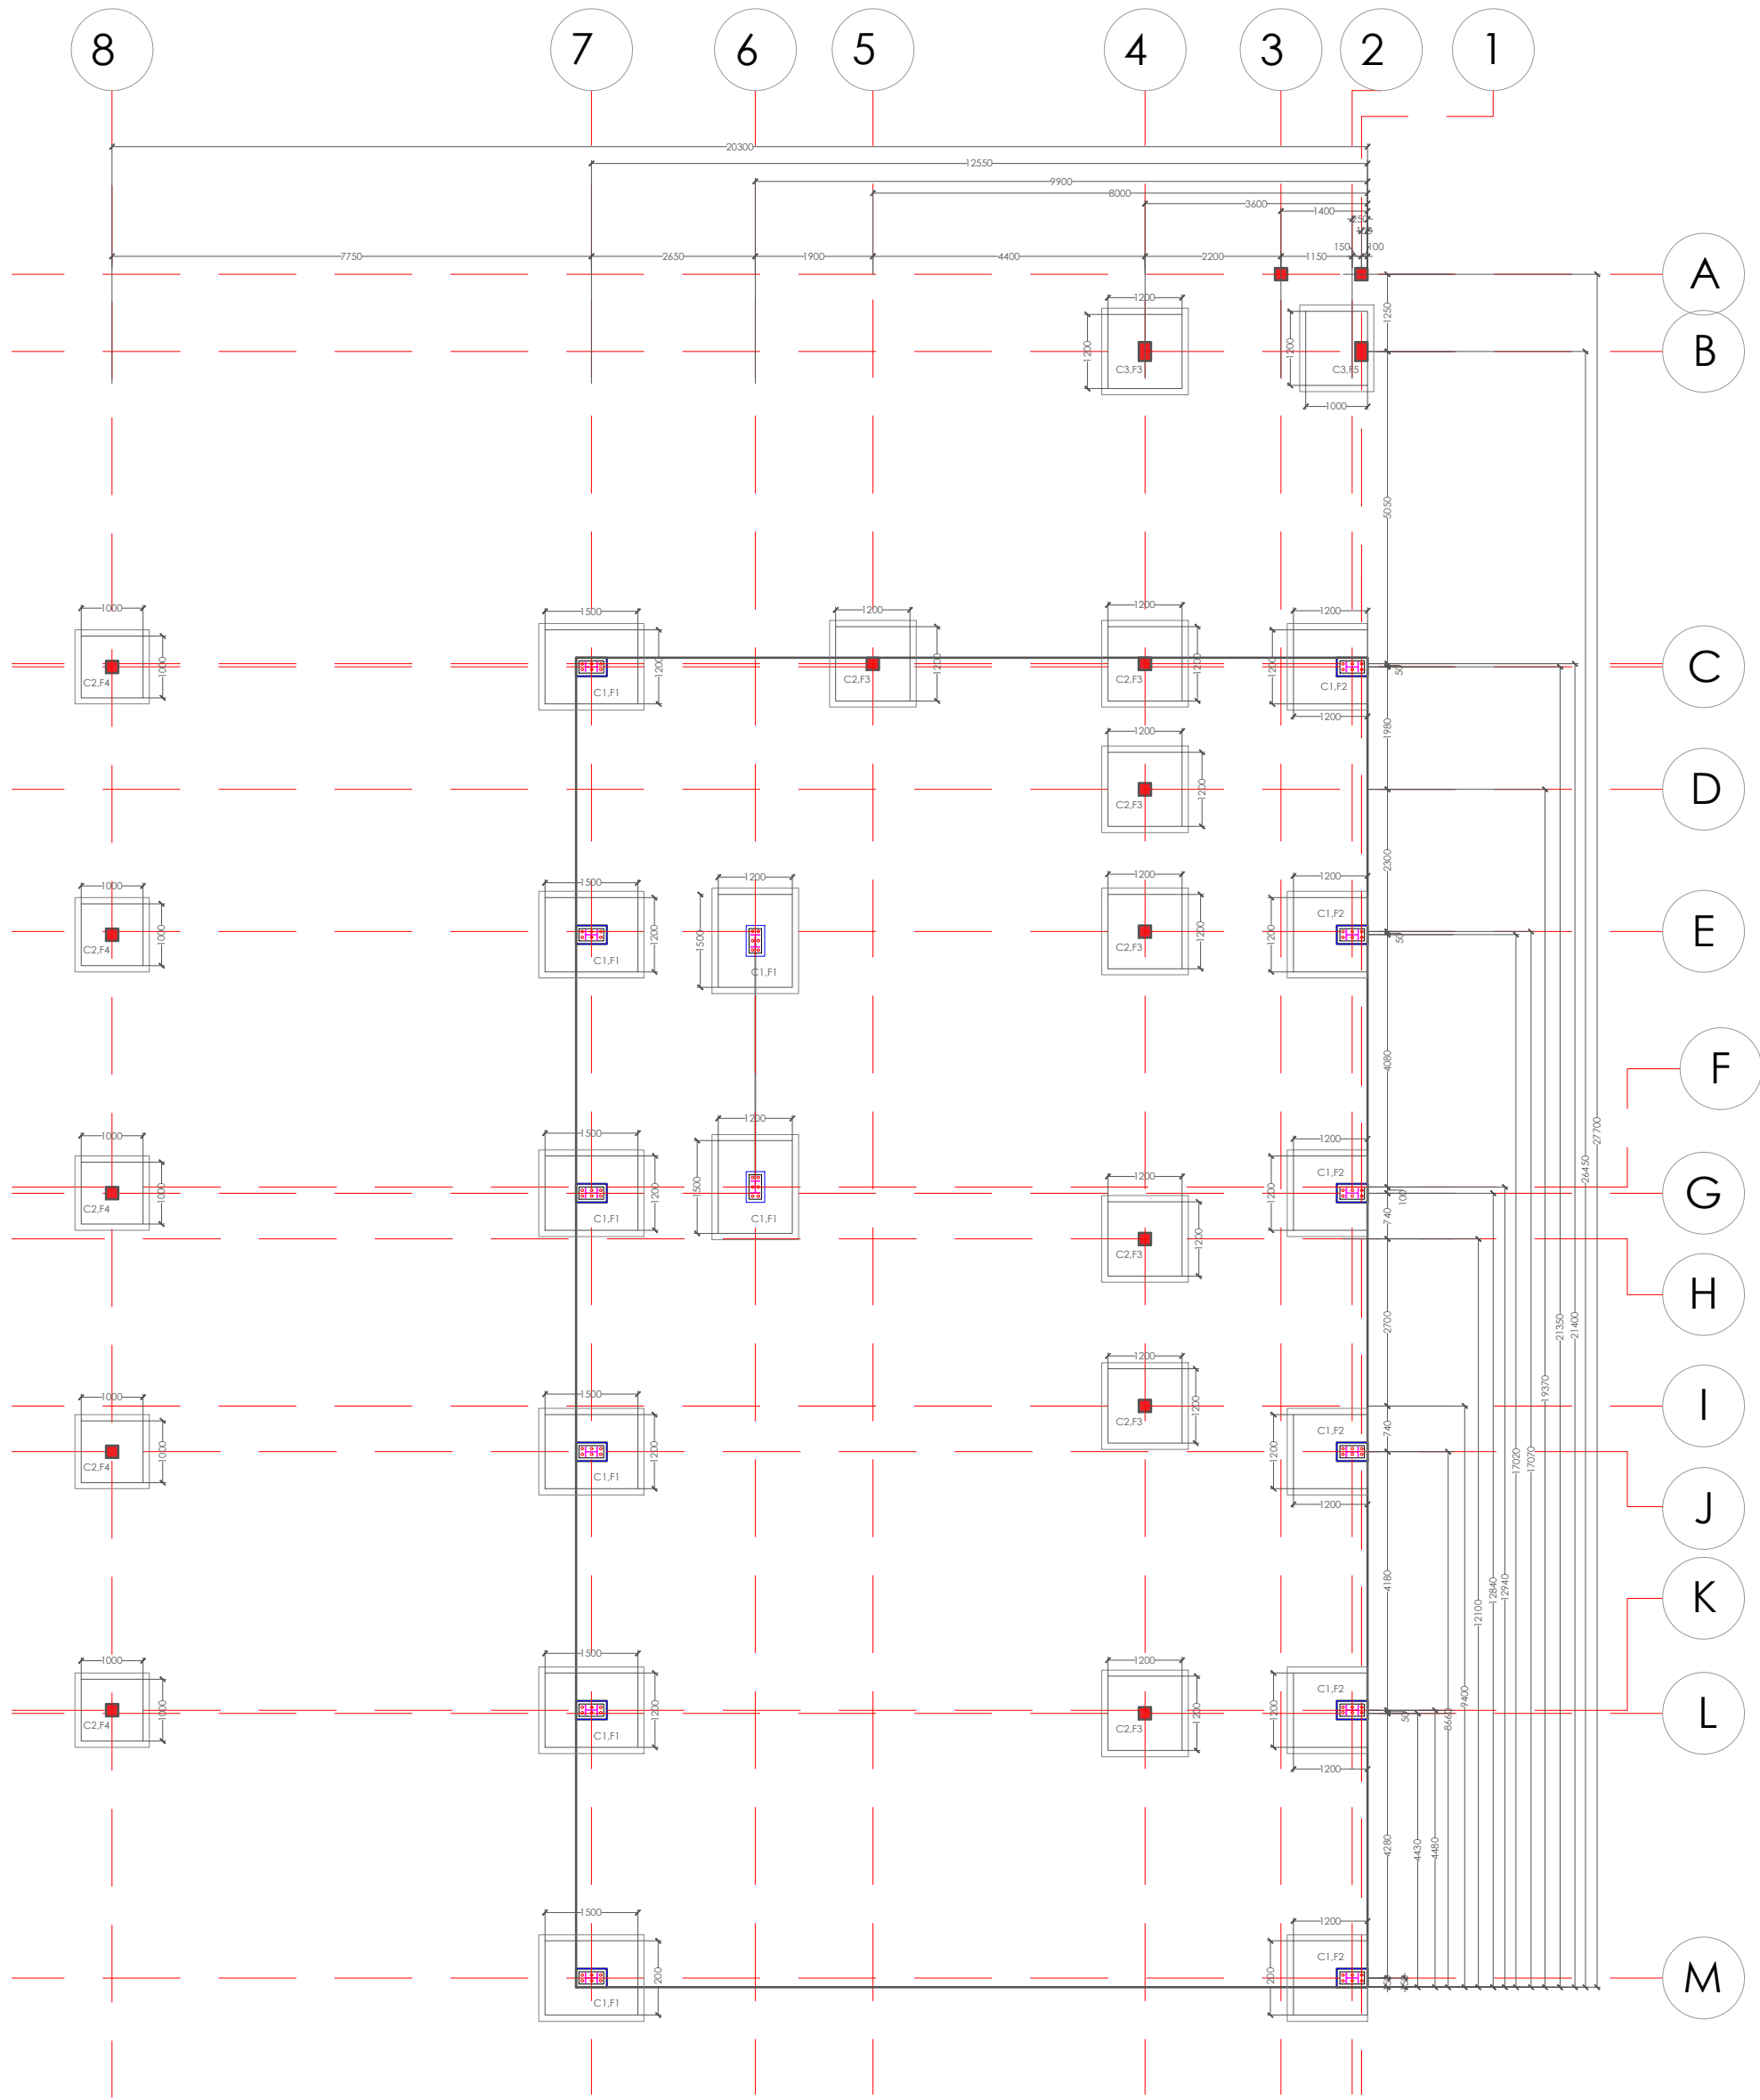

COLUMN + FOOTING LAYOUT

SCHEDULE OF COLUMN							
SR.	TYPE	PILE SIZE	UPTO R/F PLINTH LVL	SECTION	SHAPE OF TIES	TIES	
						IN (h+z)	IN (H-2h)
01	C2	200 DIA	12# -4 nos.			#8 @ 100c/c	#8 @ 150c/c
02	C1	400 DIA	16# -4 nos. 12# -4 nos.			#8 @ 100c/c	#8 @ 150c/c
03	C3	300 DIA	12# -6 nos.			#8 @ 100c/c	#8 @ 150c/c

SCHEDULE OF FOOTING						
SR.	TYPE	FOOTING SIZE IN MM			R/F ALONG L	R/F ALONG B
		L	B	D		
01	F1	1500	1200	400	#10@125 C/C	#10@125 C/C
02	F2	1200	1200	400	#10@125 C/C	#10@125 C/C
03	F3	1200	1200	300	#10@150 C/C	#10@150 C/C
04	F4	1000	1000	300	#10@150 C/C	#10@150 C/C
05	F5	1200	1000	300	#10@150 C/C	#10@150 C/C

DWG NO - S.N.A/ 001/ AR / TD / PILE LAYOUT / A001

SHEET NO - 1/1


PATH-C:\Users\Aas\Desktop\New folder\ARPT.dwg

REVISION NO.

NO.	DATE	DESCRIPTION

- *** NOTES:
1. PLEASE DO NOT SCALE THE DRAWING. FOLLOW WRITTEN DIMENSIONS.
 2. ALL DIMENSIONS GIVEN ARE IN MILLIMETERS
 3. IN CASE OF CONTROVERSIES CONTACT THE ARCHITECT IMMEDIATELY.
 4. FOR STRUCTURAL DETAILS PLEASE REFER R.C.C. DWG
 5. DO NOT REFER PREVIOUS DWG
 6. REFER STRUCTURAL DRAWING ALONG WITH THIS DRAWING.

SIGN / SEAL -

 

S.N. ARCHITECTS
ARCHITECTURAL & URBAN PLANNING CONSULTANTS

FOOTING LAYOUT

NORTH



S.N. ARCHITECTS
ARCHITECTURAL & URBAN PLANNING CONSULTANTS
634, SUNCITY PART II
NEAR VIKAS NAGAR SQUARE; DEWAS- 455001.
MOB: +91-9893048323, +91-9575055959

CLIENT	MR. RAJPUT			
PROJECT	PROPOSED RESTAURANT AT RING ROAD, DEWAS			
SCALE	DATE	DEALT BY	DWG No	REV
1:50; 1:30	18/04/2026	SHUBHAM	S.N.A/ 001/ AR / TD / PILE LAYOUT / A001	R00
CHK BY				