

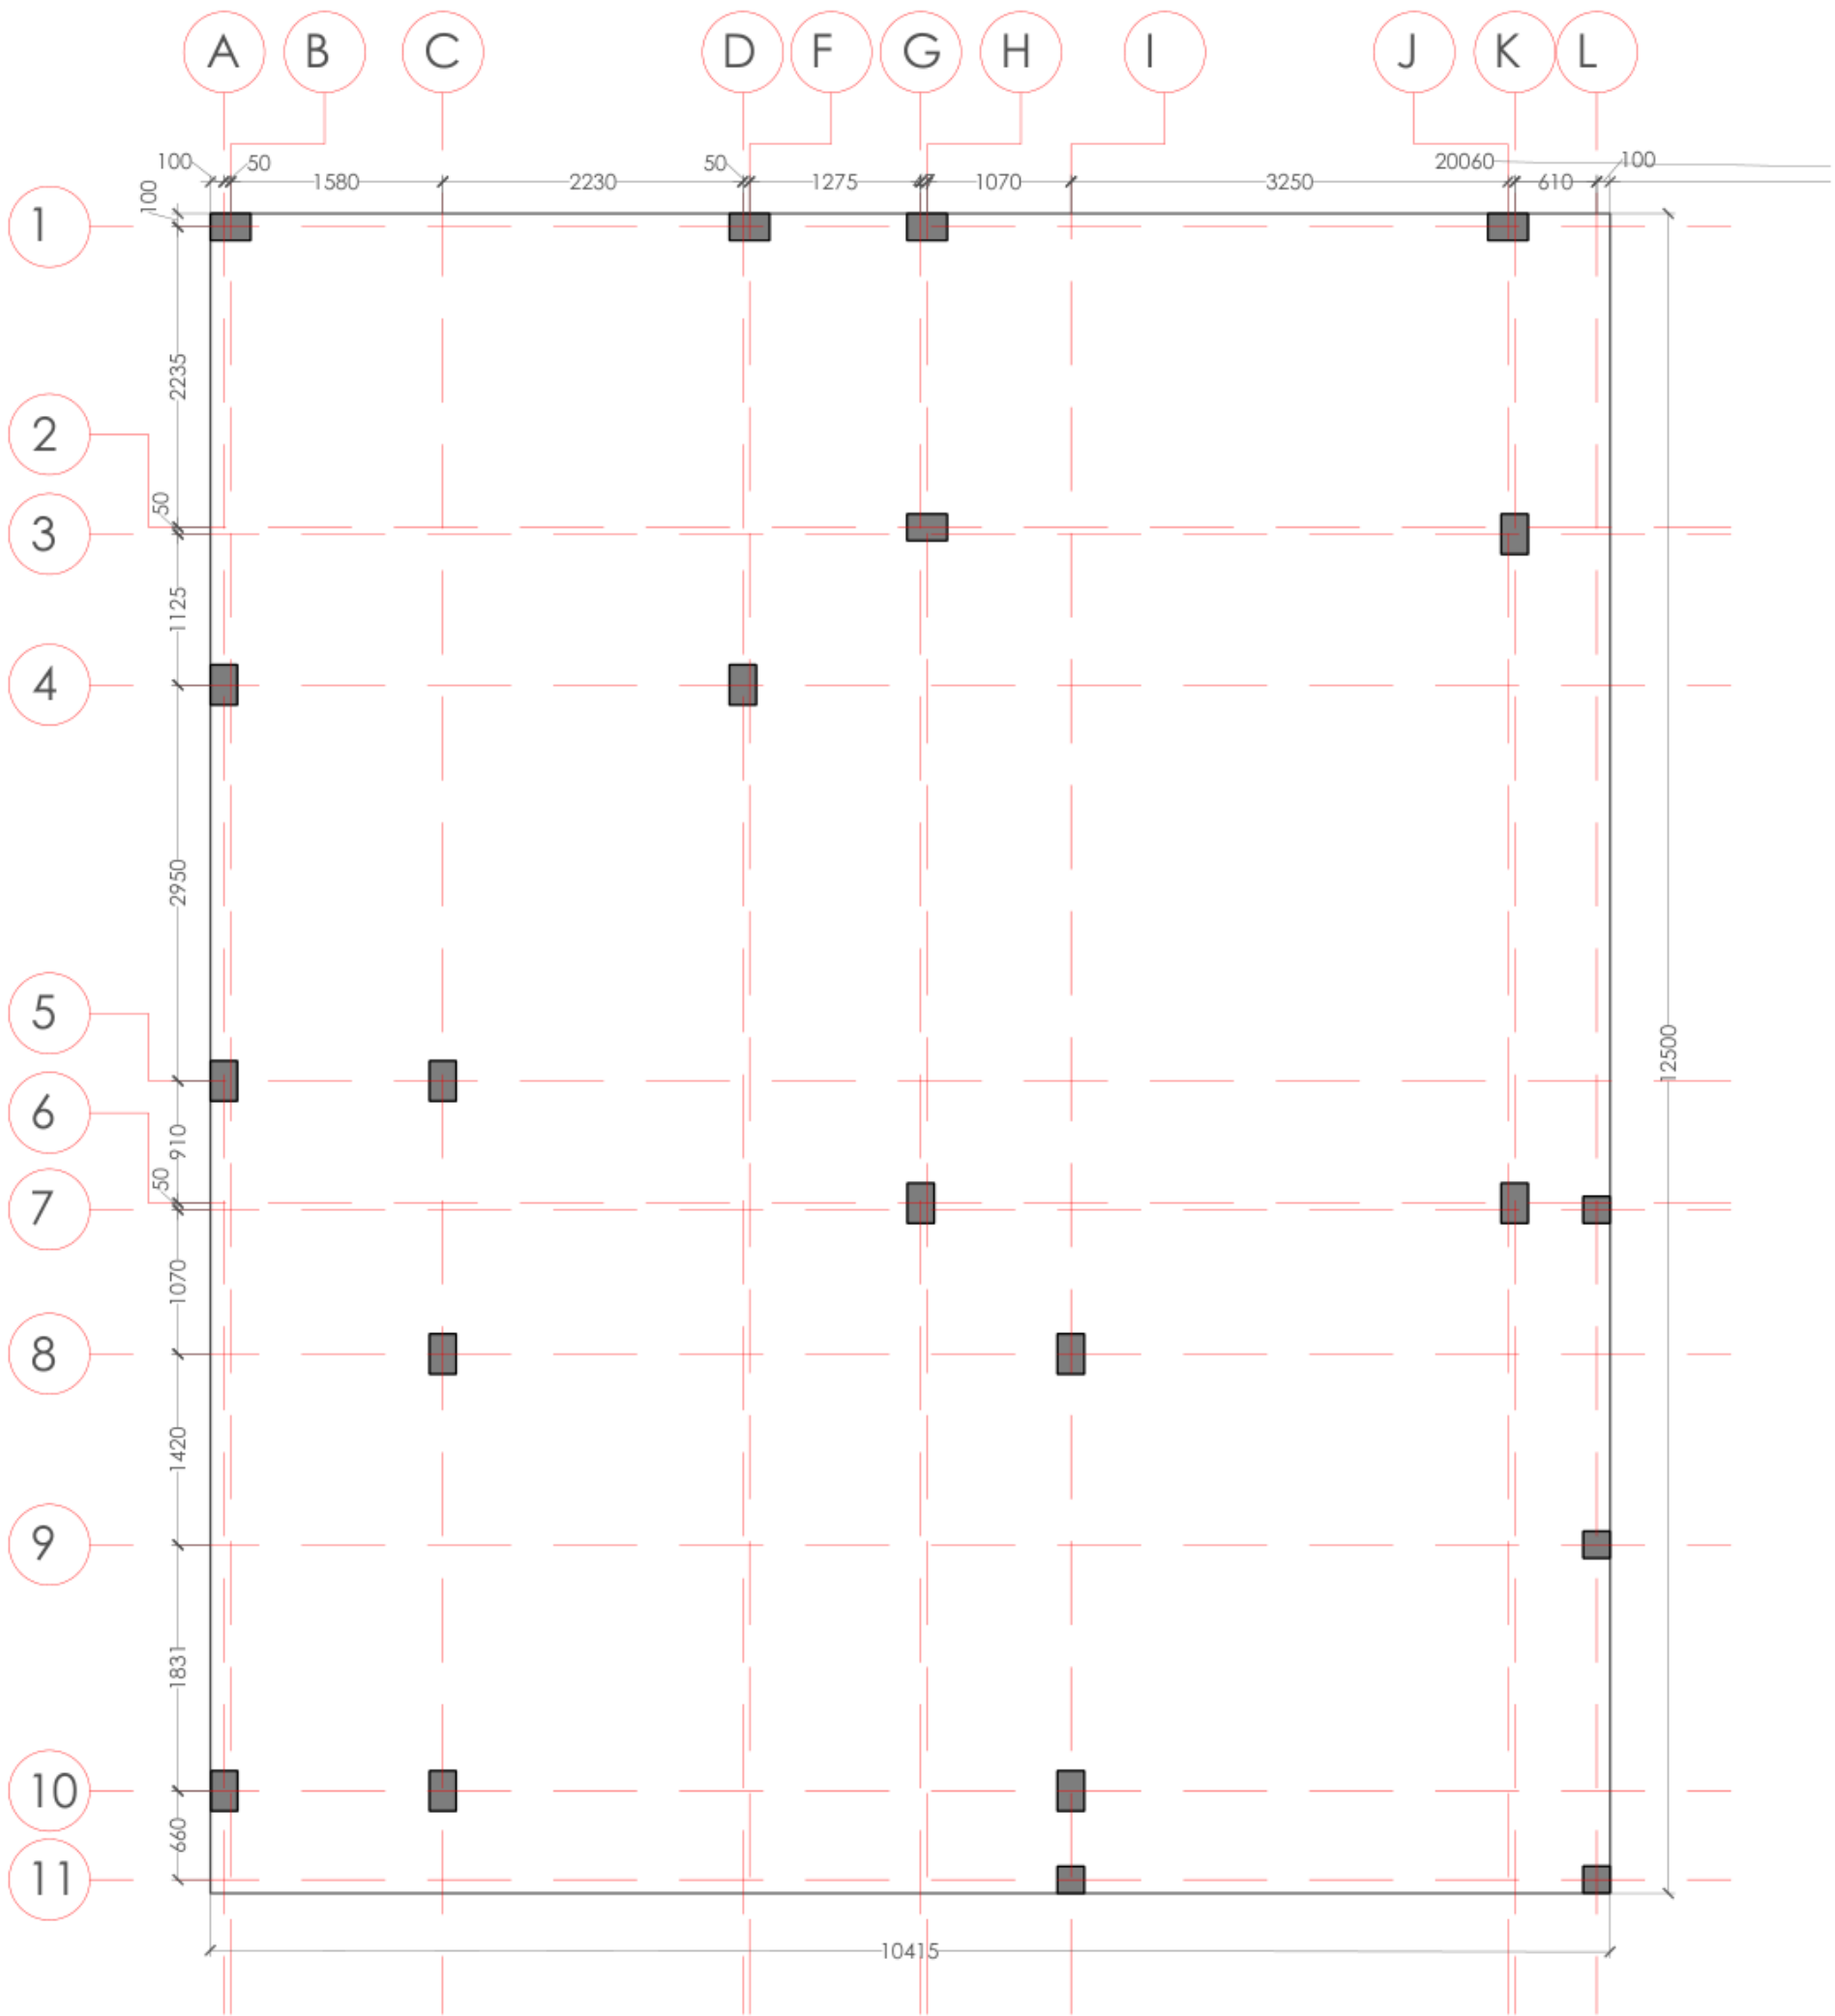
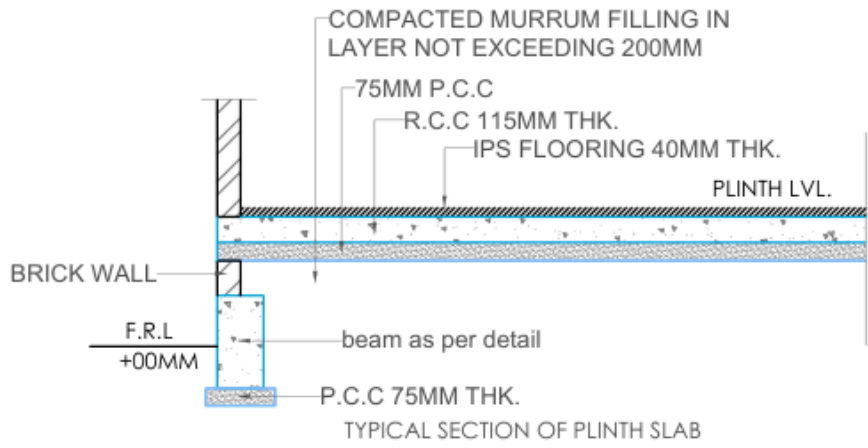


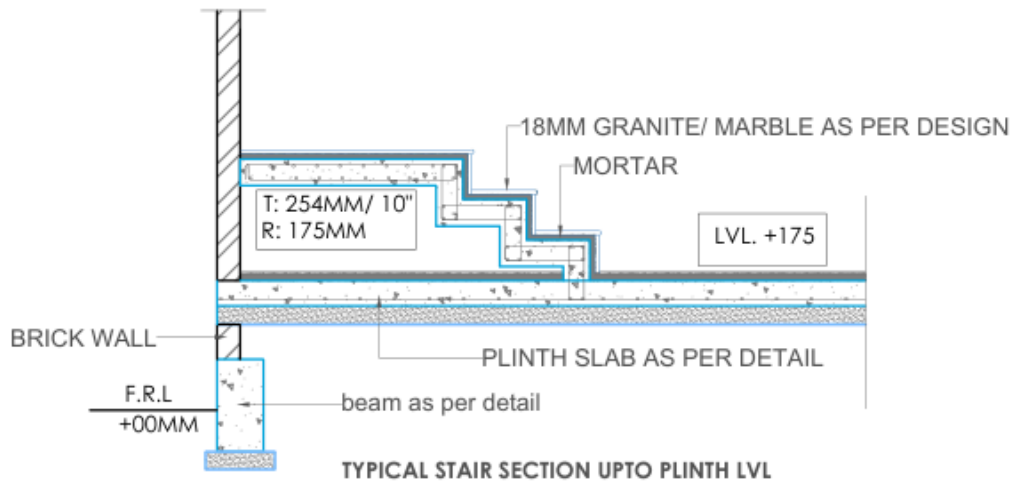

LAYOUT PLAN OF PILE
AND COLUMN

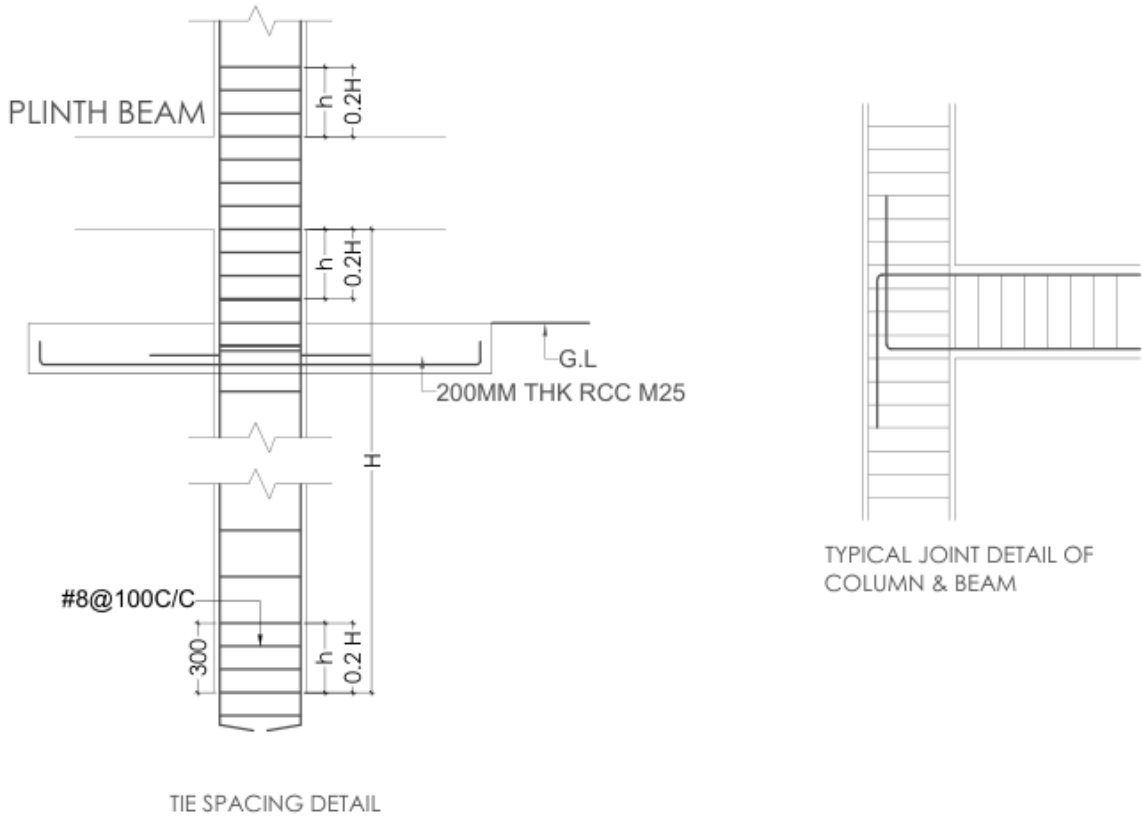

SCHEDULE OF FOOTING						
SR.	TYPE	FOOTING SIZE IN MM			R/F ALONG L	R/F ALONG B
		L	B	D		
01	F1	-	-	200	#10@150 C/C	#10@150 C/C

SCHEDULE OF COLUMNS											
SR.	TYPE	SIZE UP TO PLINTH LVL	UPTO R/F PLINTH LVL	SIZE	UPTO R/F G.F ROOF	SECTION	G.F ROOF TO R/F TERRACE	SECTION	SHAPE OF TIES	TIES	
										IN (h+z)	IN (h)
01	C1	200X400	12# -4 nos. 16# -2 nos.	200X400	12# -6 nos.		12# -6 nos.			#8 @ 100c/c	#8 @ 150c/c
02	C2	200X400	16# -6 nos.	200X400	12# -4 nos. 16# -2 nos.		12# -4 nos. 16# -2 nos.			#8 @ 100c/c	#8 @ 150c/c