




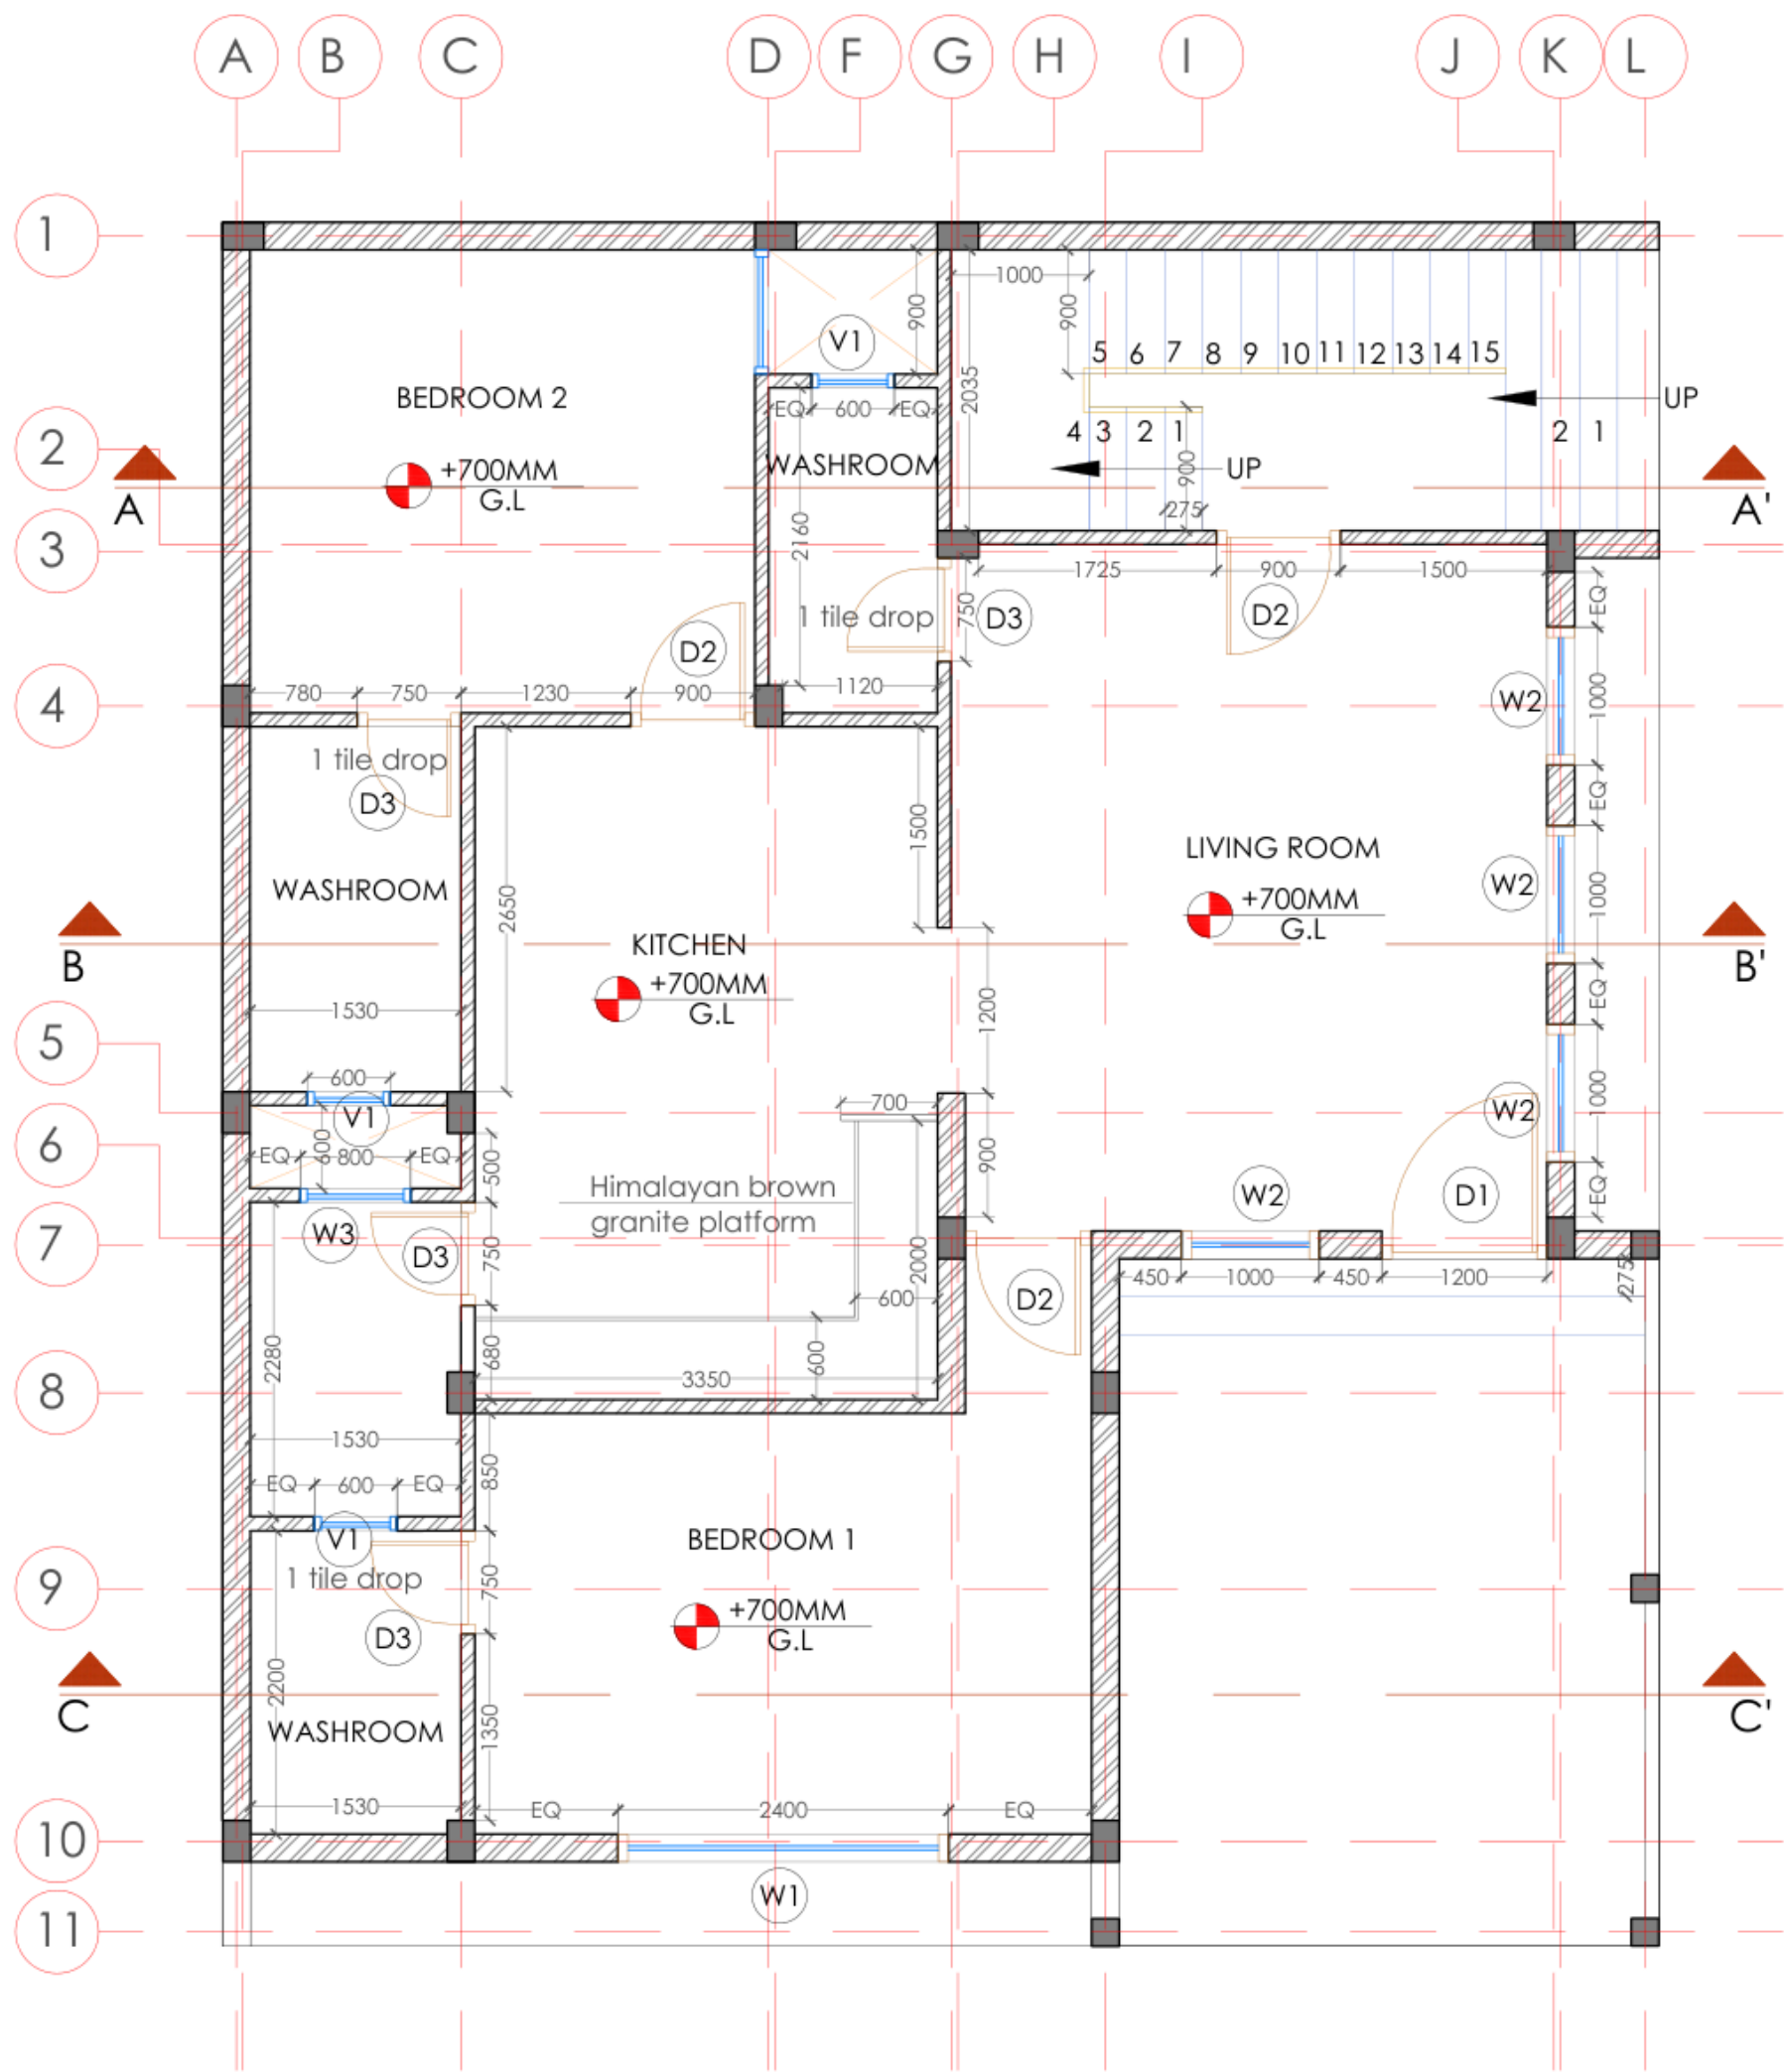


GROUND FLOOR PLAN

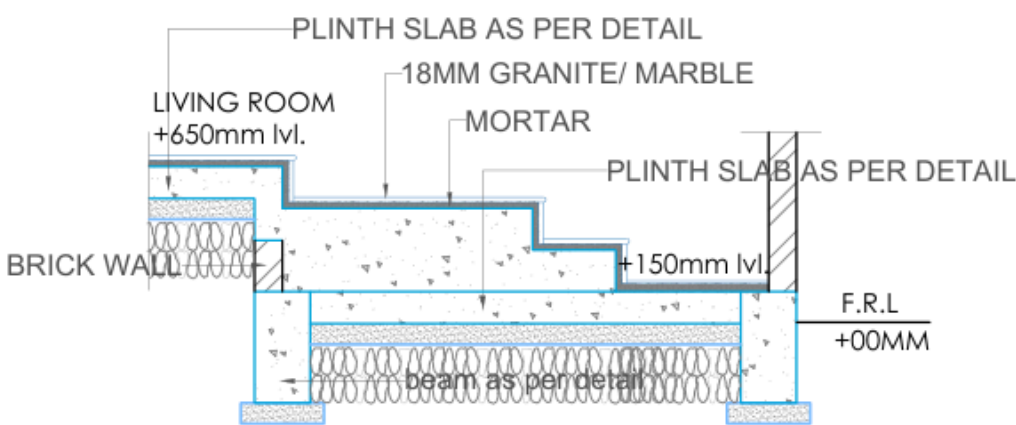


DETAIL AT A

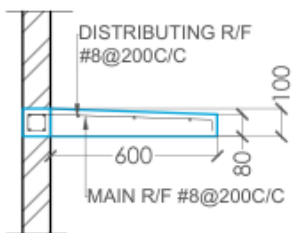


CHAJJA DETAIL

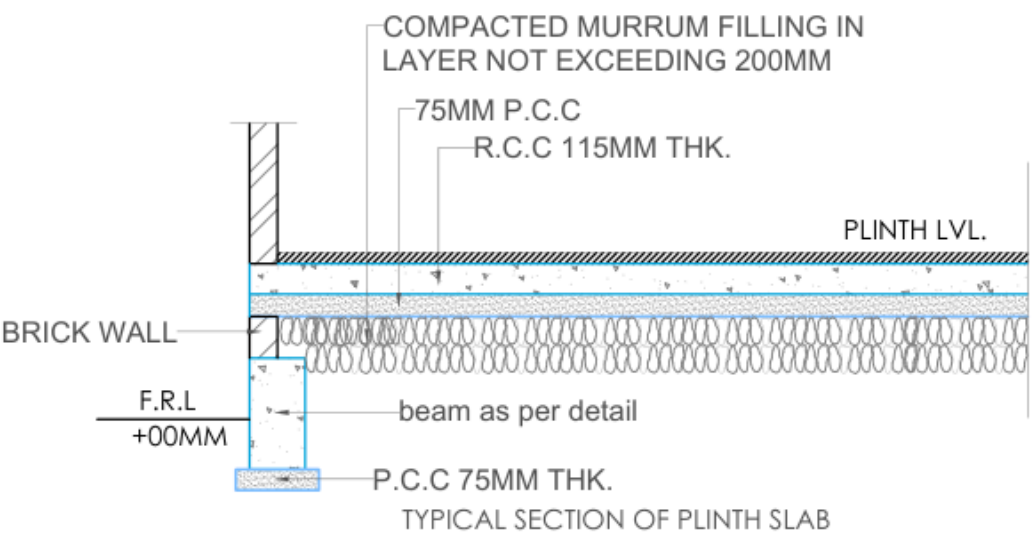


TYPICAL SECTION OF PLINTH SLAB

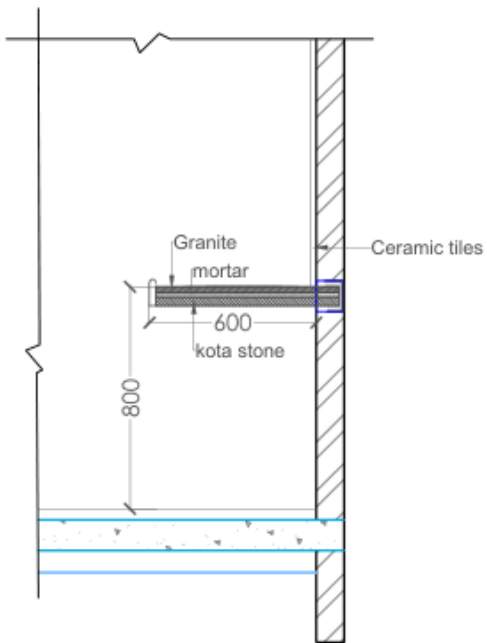


BASIN DETAIL

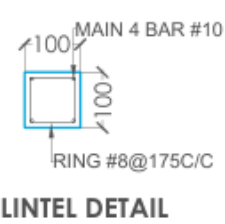


LINTEL DETAIL

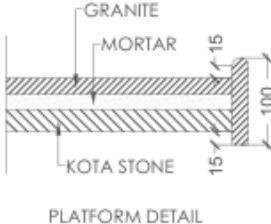

PLATFORM DETAIL

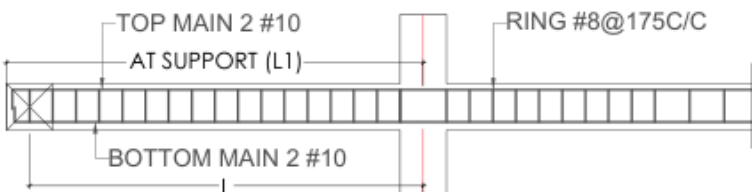

TYPICAL SECTION OF LINTEL BEAM

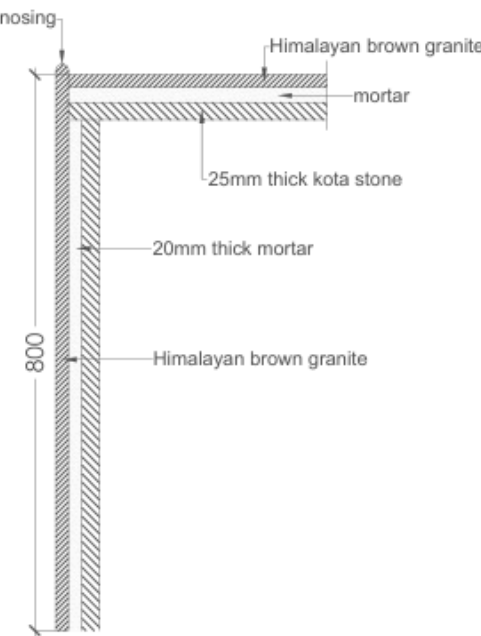

PLATFORM DETAIL