

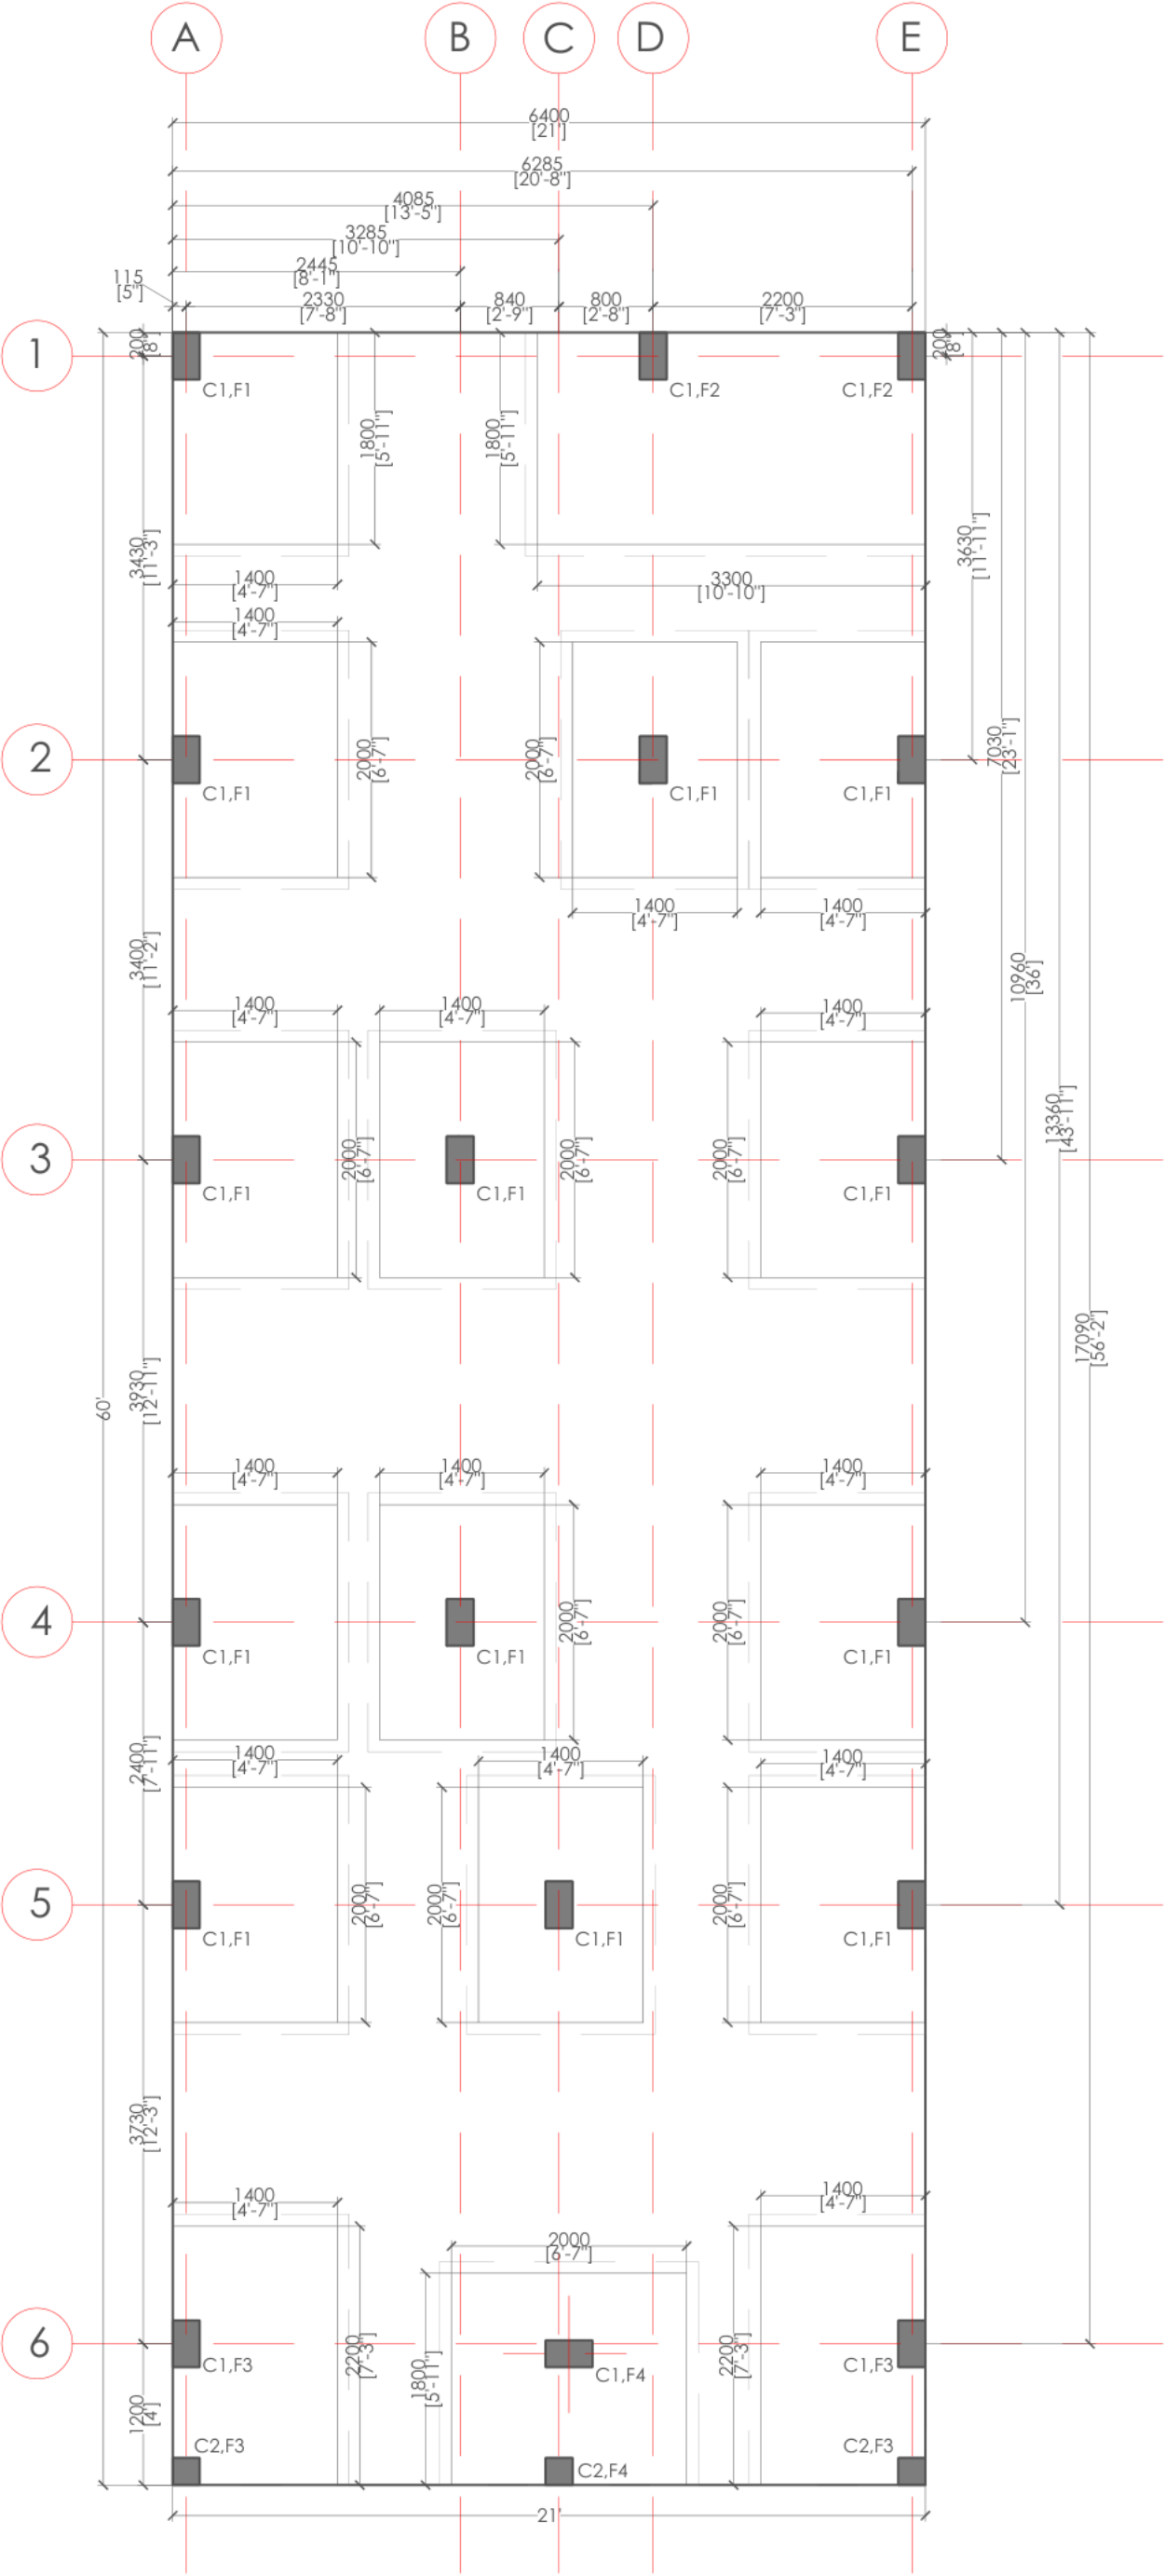




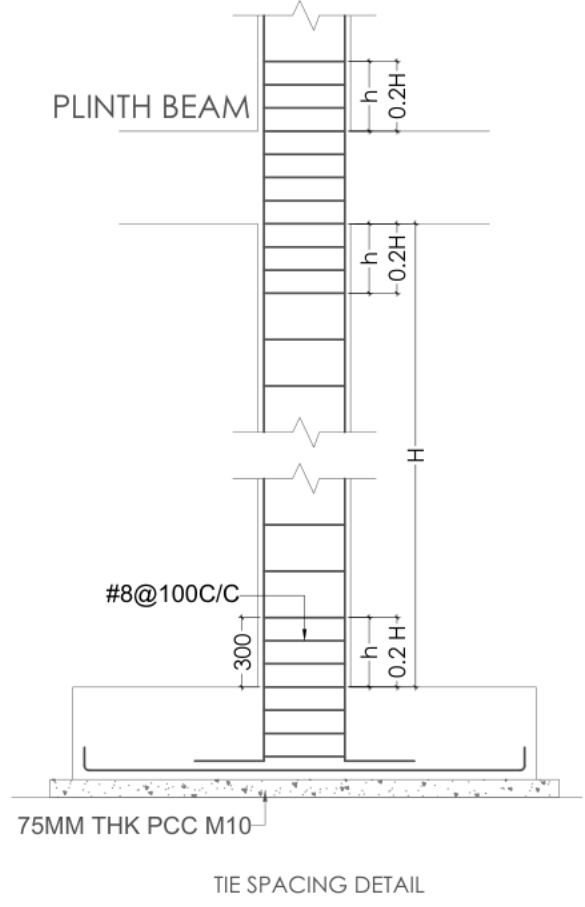


LAYOUT PLAN FOR FOOTING AND COLUMN

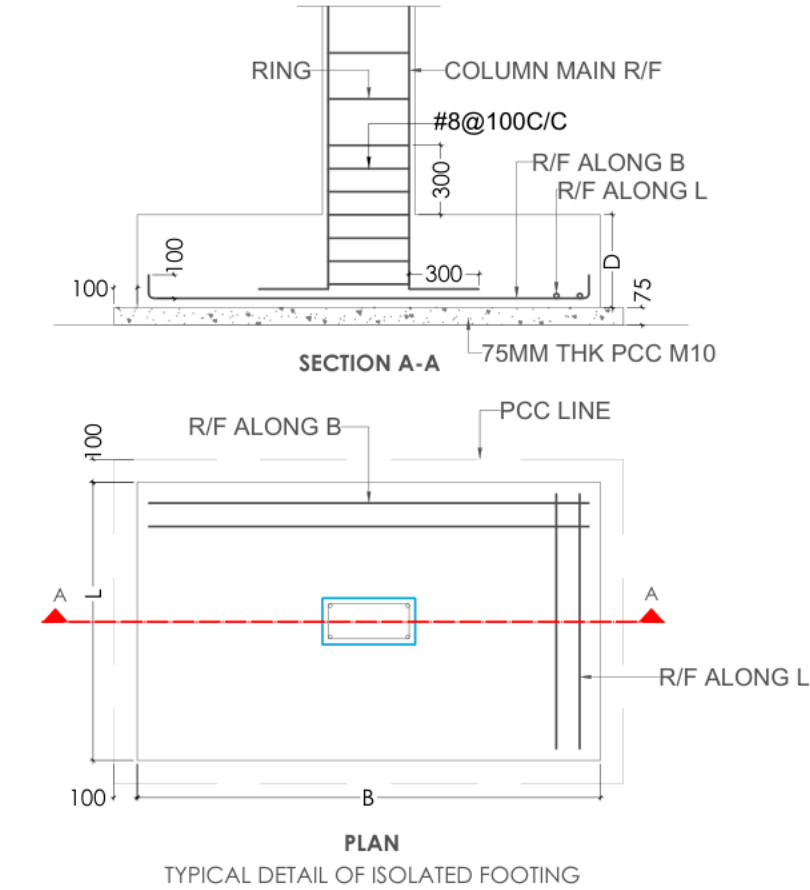

SCHEDULE OF FOOTING						
SR.	TYPE	FOOTING SIZE IN MM			R/F ALONG L	R/F ALONG B
		L	B	D		
01	F1	1800	1400	400	#10@100 C/C	#10@100 C/C
02	F2	1800	3300	400	#10@100 C/C	#10@100 C/C
03	F3	2200	1400	400	#10@100 C/C	#10@100 C/C
04	F4	1800	2000	400	#10@100 C/C	#10@100 C/C

SCHEDULE OF COLUMNS											
SR.	TYPE	SIZE UP TO PLINTH LVL	UPTO R/F PLINTH LVL	SIZE	UPTO R/F G.F ROOF	SECTION	G.F ROOF TO R/F TERRACE	SECTION	SHAPE OF TIES	TIES	
										IN (h+z)	IN (H-2h)
01	C1	230X400 9"X16"	16# -4 nos. 12# -2 nos.	230X400 9"X16"	16# -4 nos. 12# -2 nos.		16# -4 nos. 12# -2 nos.			#8 @ 100c/c	#8 @ 150c/c
02	C2	230X230 9"X9"	12# -4 nos.	230X230 9"X9"	12# -4 nos.					#8 @ 100c/c	#8 @ 150c/c

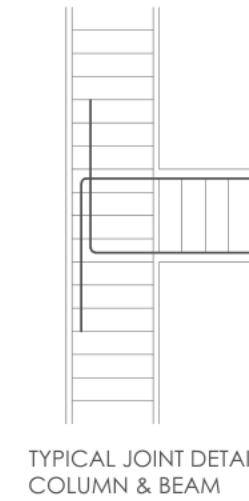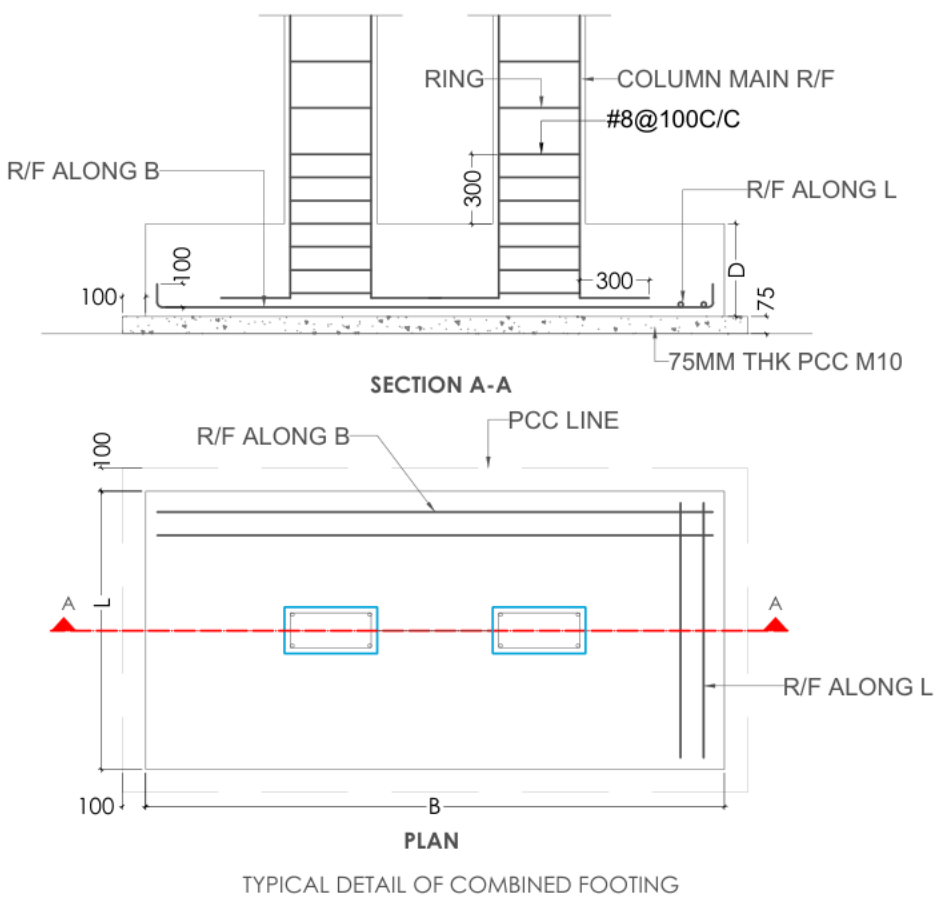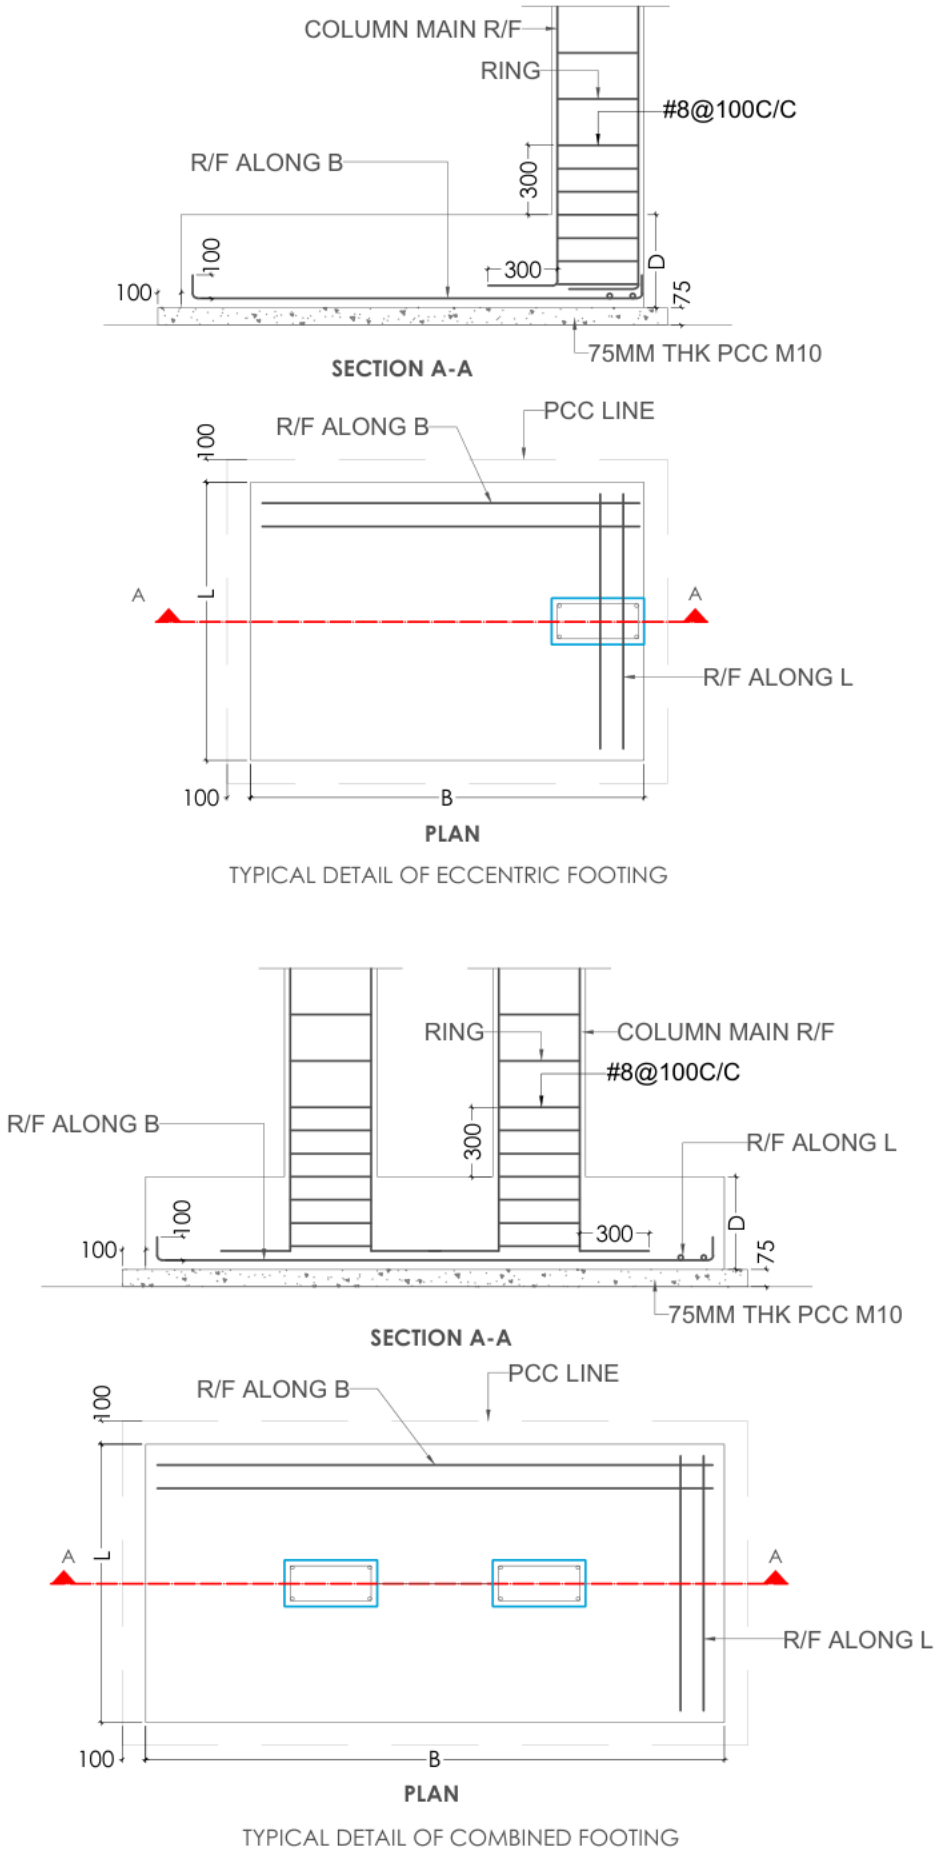

S.N. ARCHITECTS

SAMPLE DRAWING

01 / Footing & Column

FOR REFERENCE ONLY

Not for construction.

Drawings illustrate sample deliverables.
Project-specific design, verification and approval
are required.

Online design across India

+91 98930 48323