

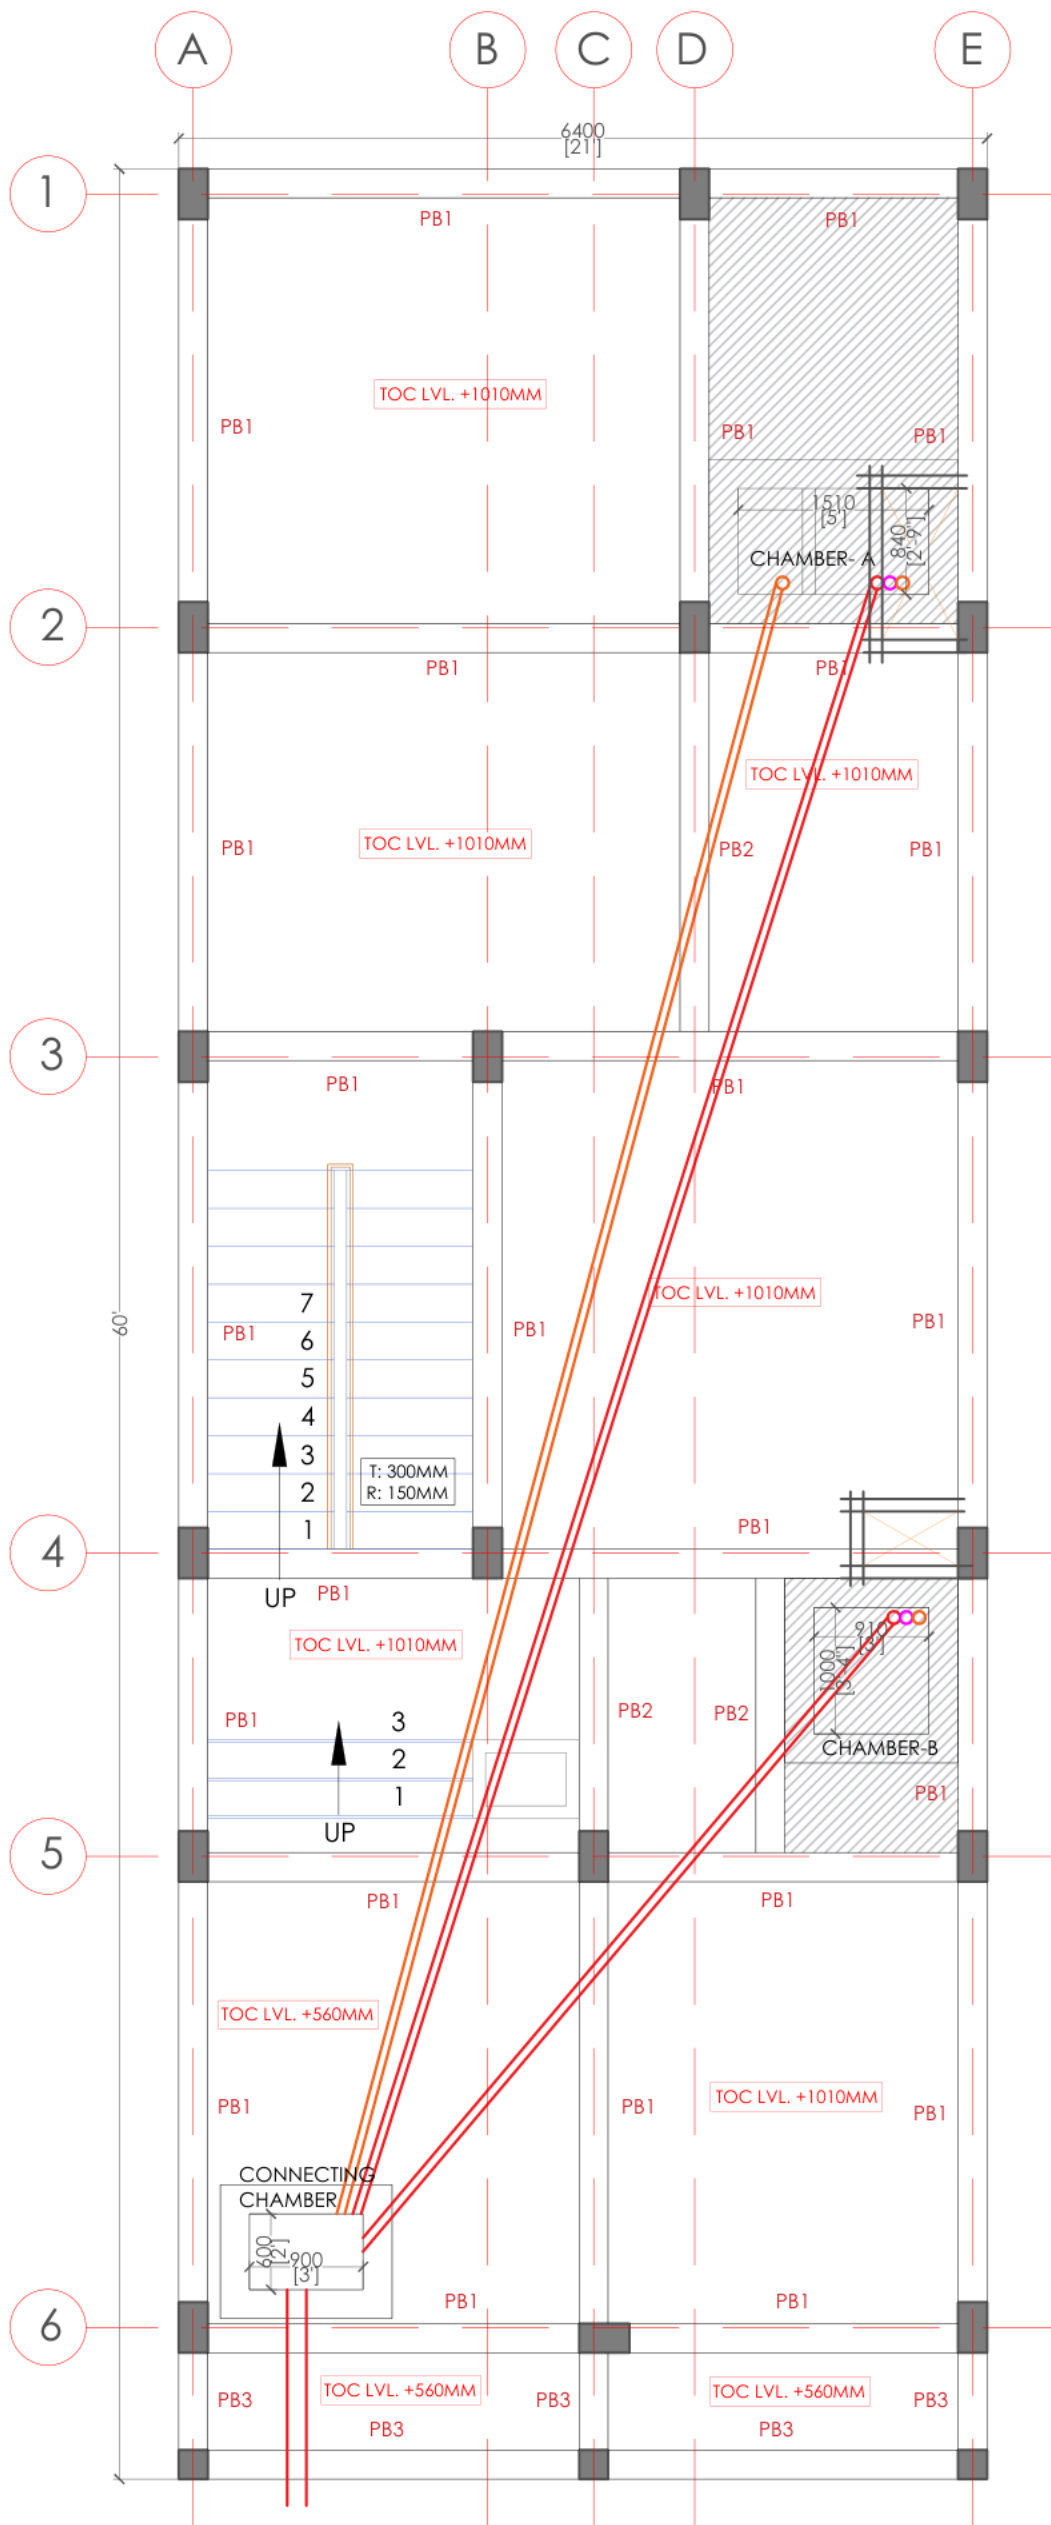


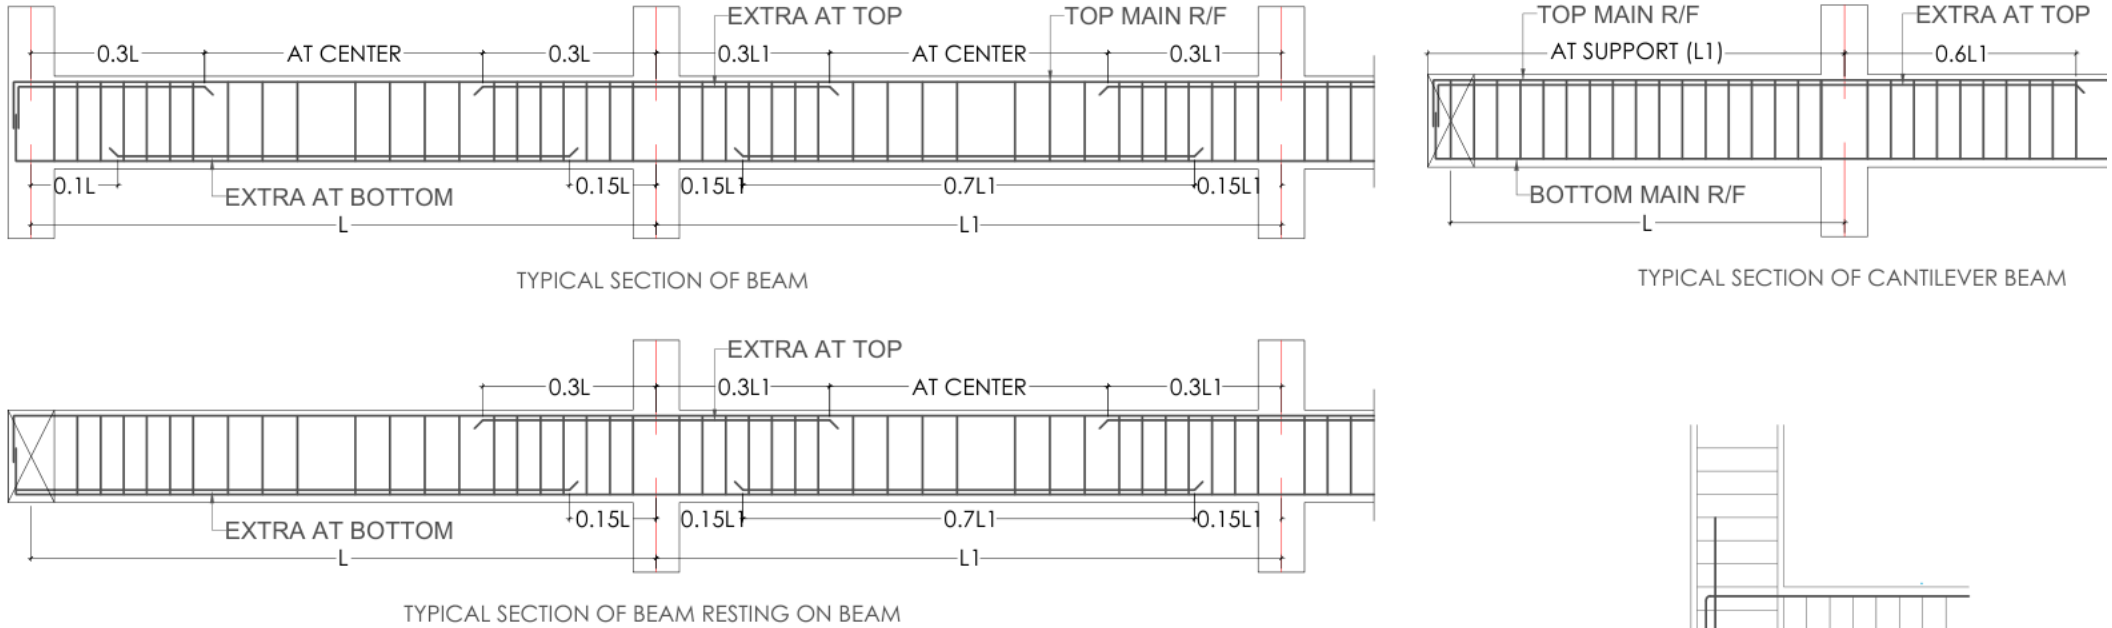

LAYOUT PLAN FOR PLINTH BEAM

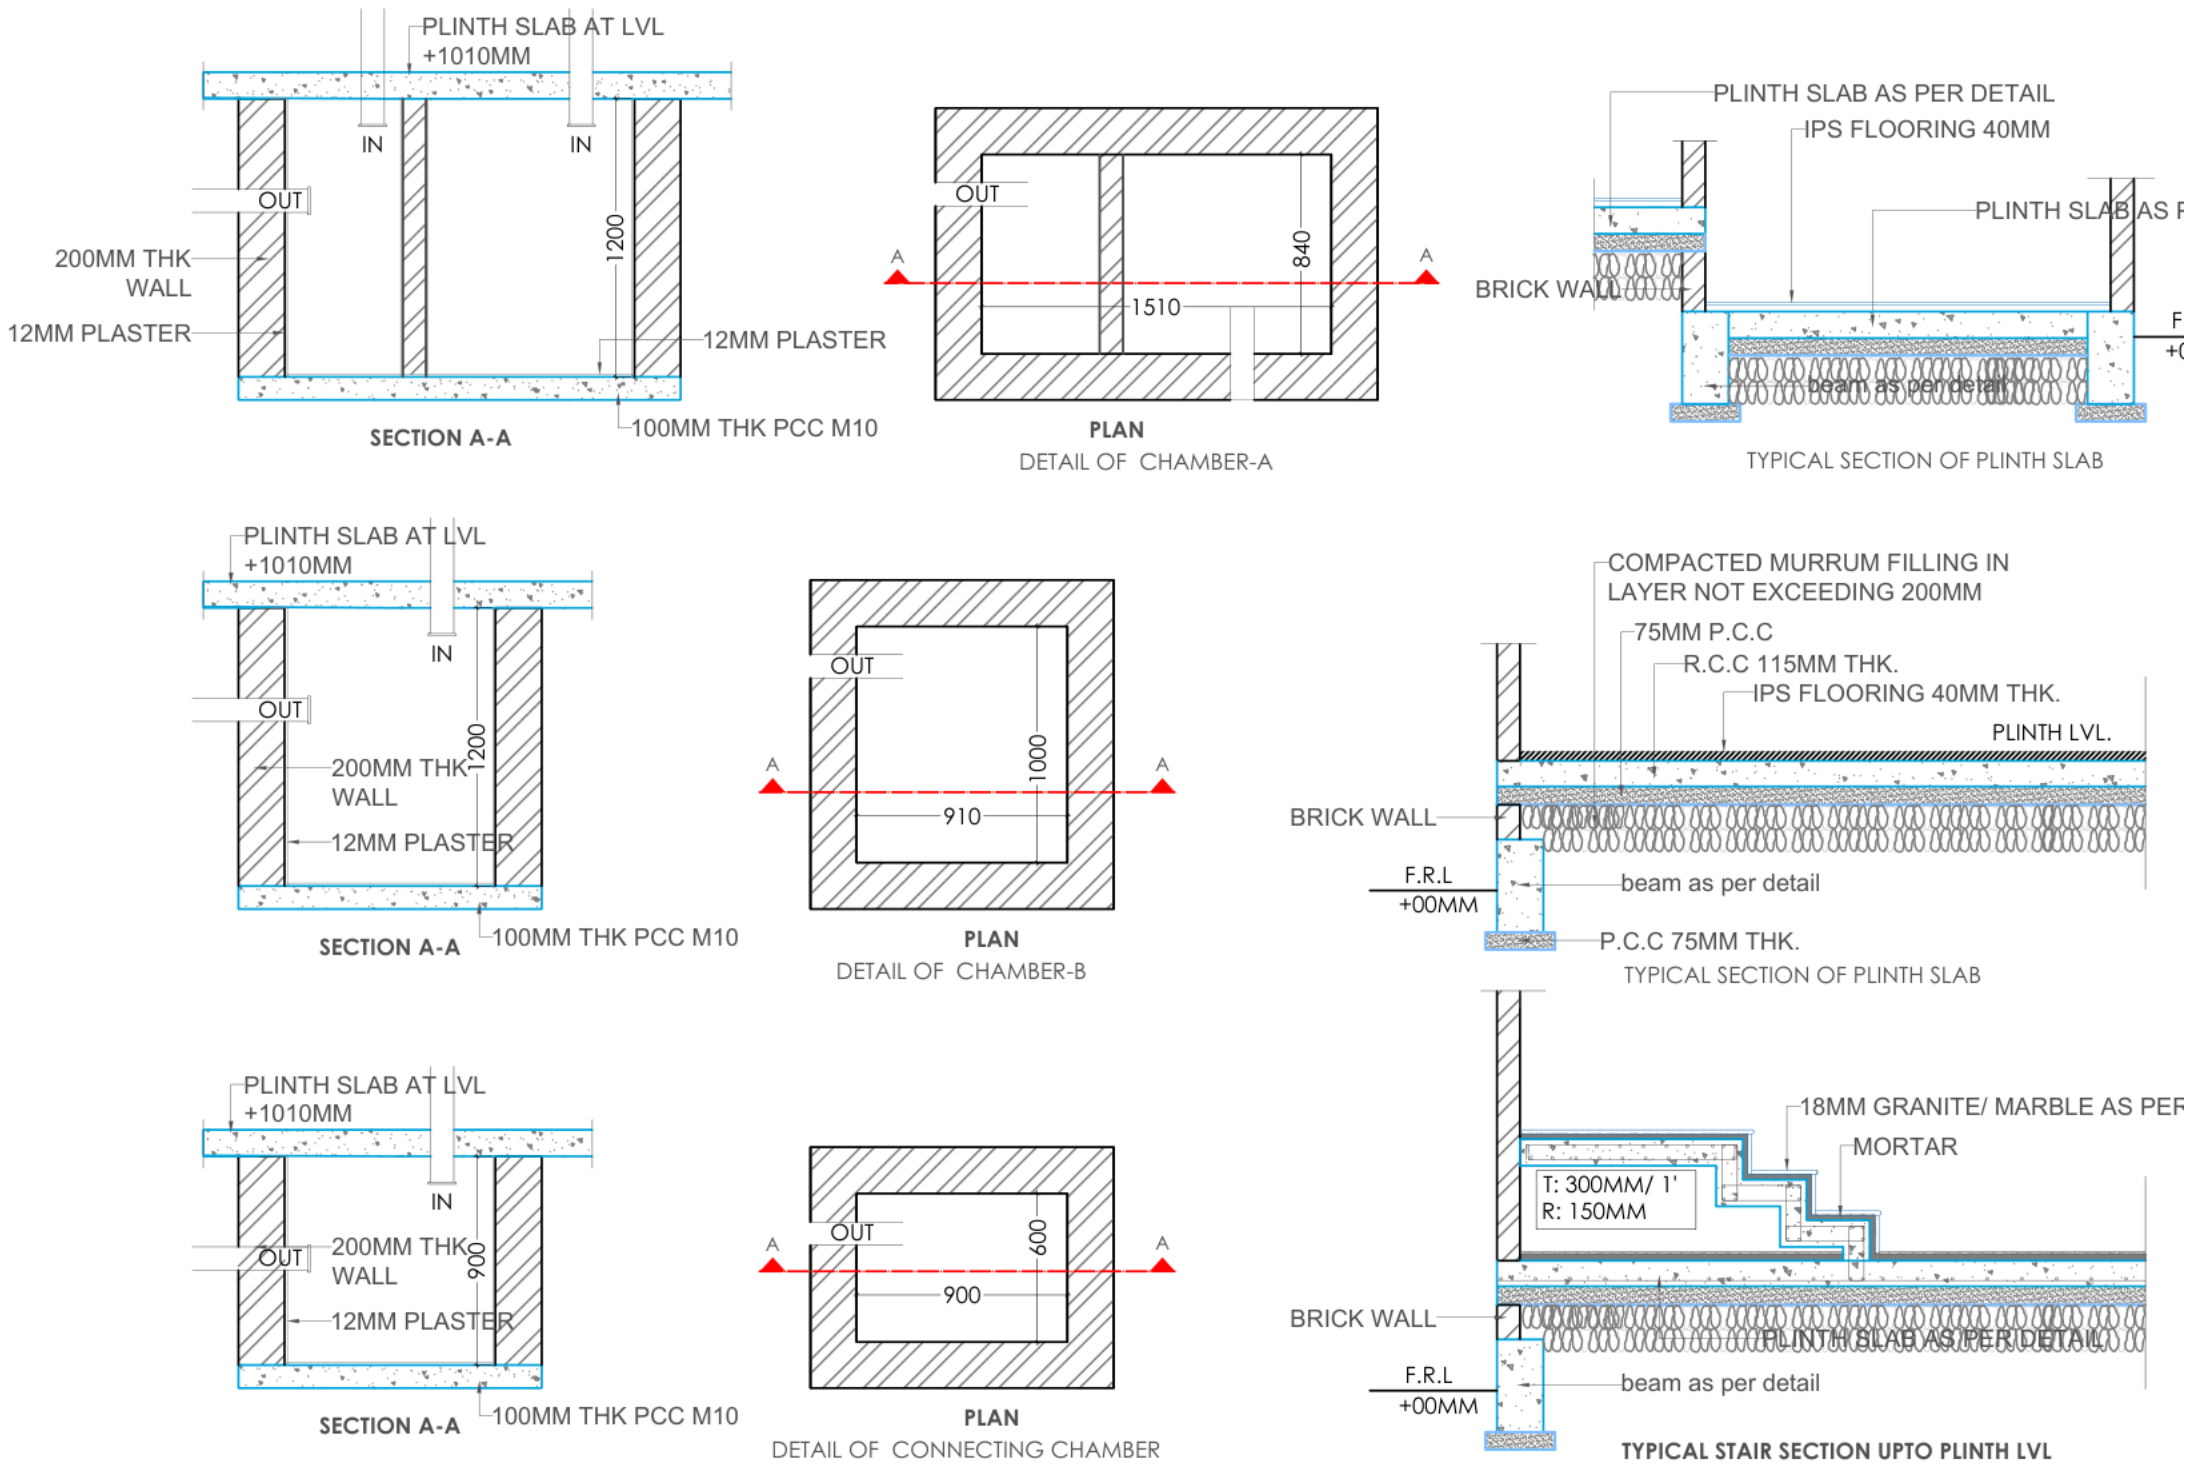

SCHEDULE OF SLABS						
SR.	SLAB	SLAB THICK	R/F ALONG SHORTER SPAN	R/F ALONG LONGER SPAN	DIST. R/F ALONG LONGER SPAN	EXTRA R/F ALONG SHORTER SPAN
01	ONE WAY	115	10#@150C/C		8#@175C/C	

SCHEDULE OF BEAM							
SR.	BEAM	SIZE	TOP		BOTTOM	STIRRUPS	
			THROUGH	EXTRA	THROUGH	EXTRA	AT SUPPORT
01	GB1/PB1	230X400	2-#16mm	1-#12mm	2-#16mm	1-#12mm	#8mm@100c/c
02	GB2/PB2	230X400	2-#12mm	1-#12mm	2-#12mm	1-#12mm	#8mm@100c/c
03	GB3/PB3	230X400	2-#12mm	1-#12mm	2-#12mm	1-#12mm	#8mm@100c/c

NOTE:-
PLINTH SLAB TO BE CAST AFTI
SANITARY LINES

FOR REFERENCE ONLY

Not for construction.

Drawings illustrate sample deliverables.
Project-specific design, verification and approval
are required.

Online design across India

+91 98930 48323