


FOR REFERENCE ONLY

Not for construction.


Drawings illustrate sample deliverables.
Project-specific design, verification and approval
are required.

Online design across India


+91 98930 48323

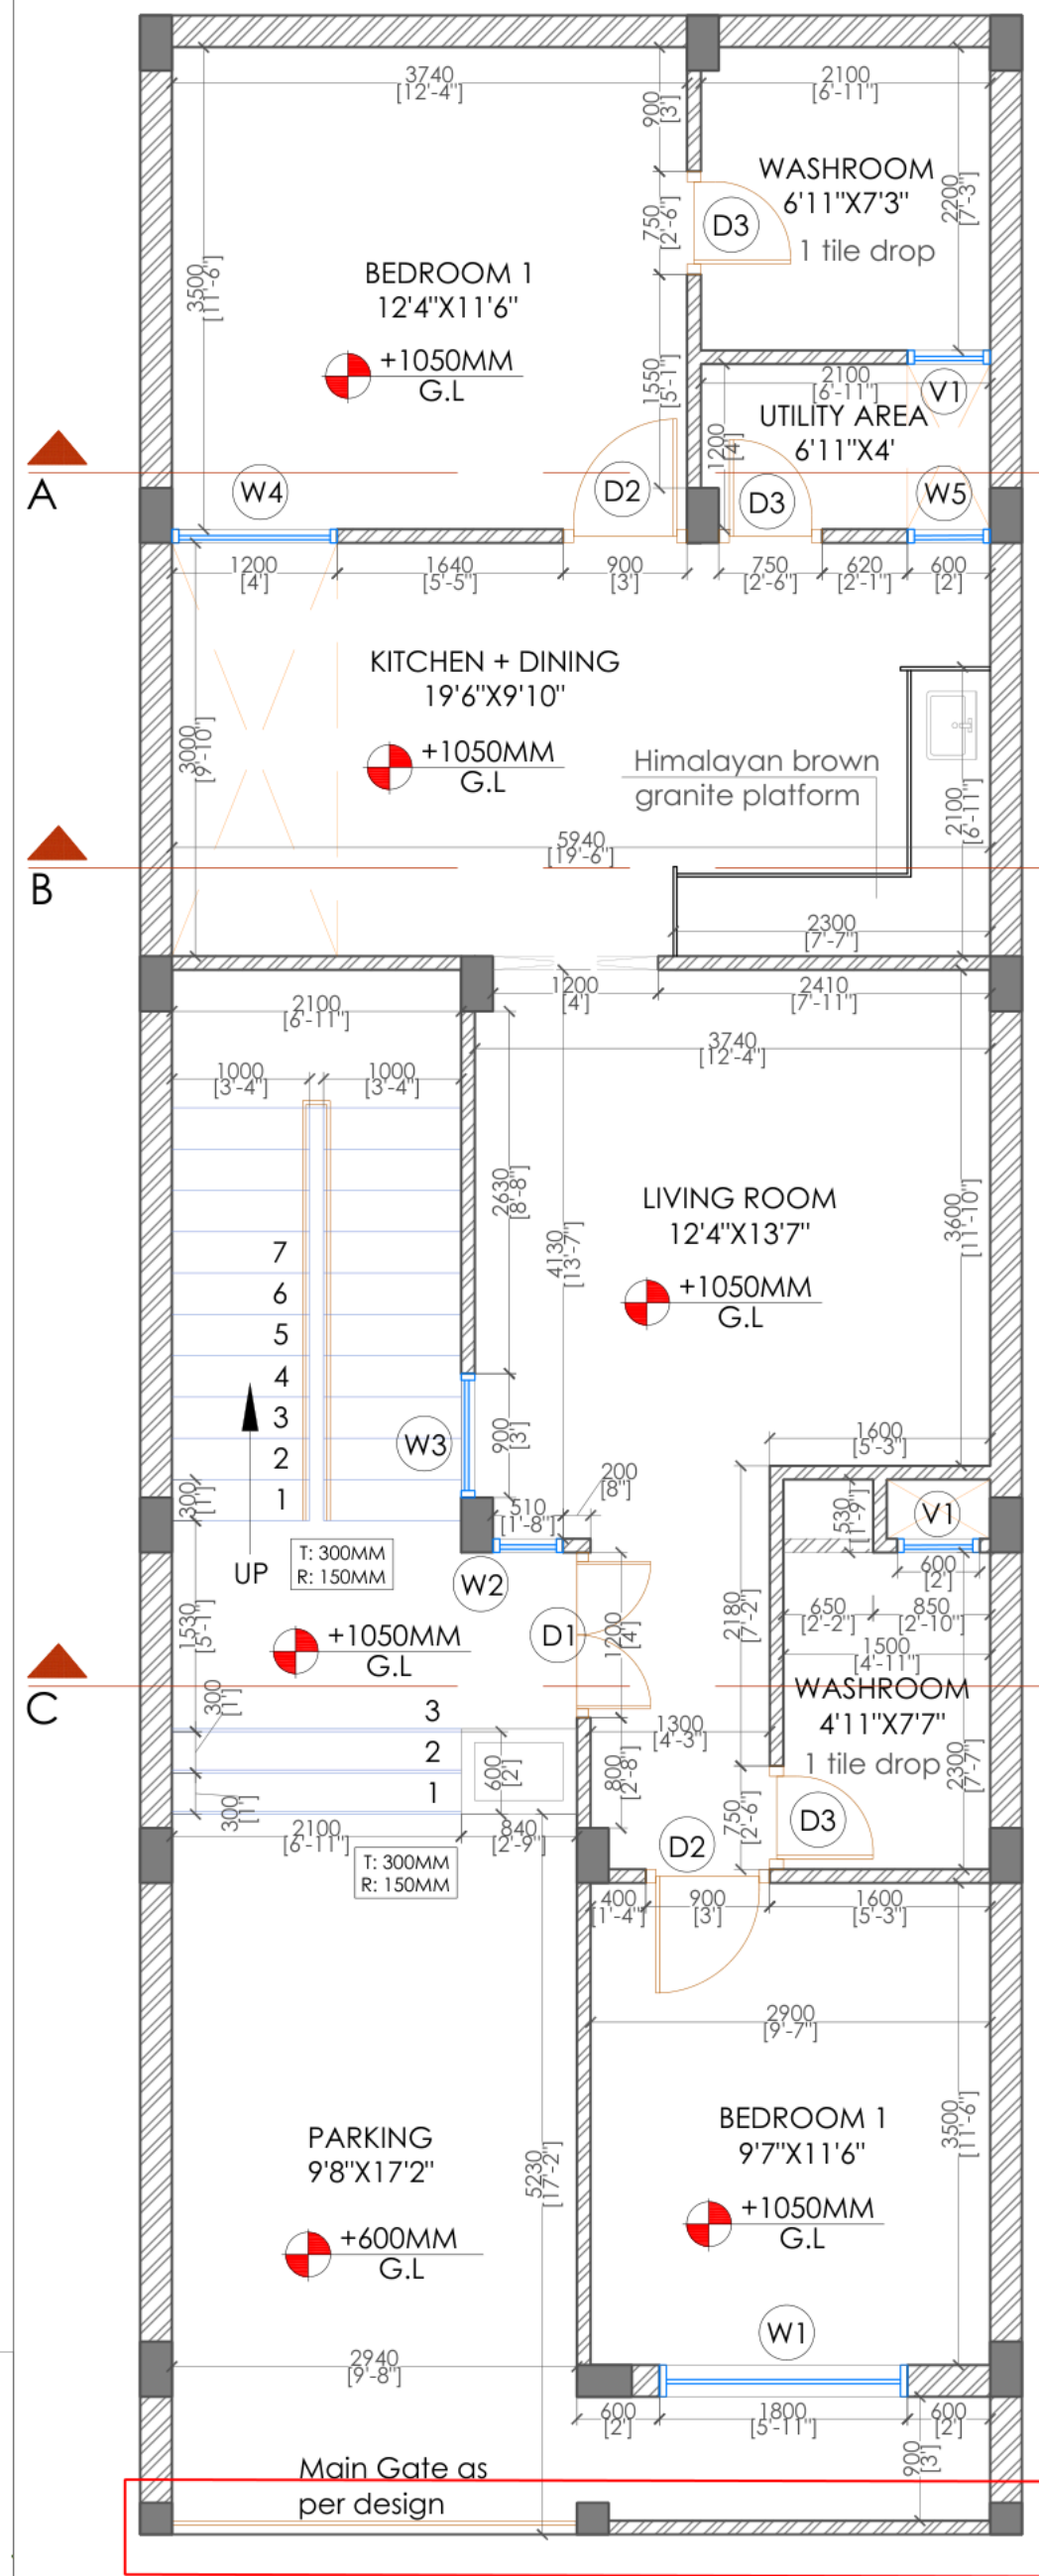

kindly refer to
elevation
GROUND FLOOR PLAN

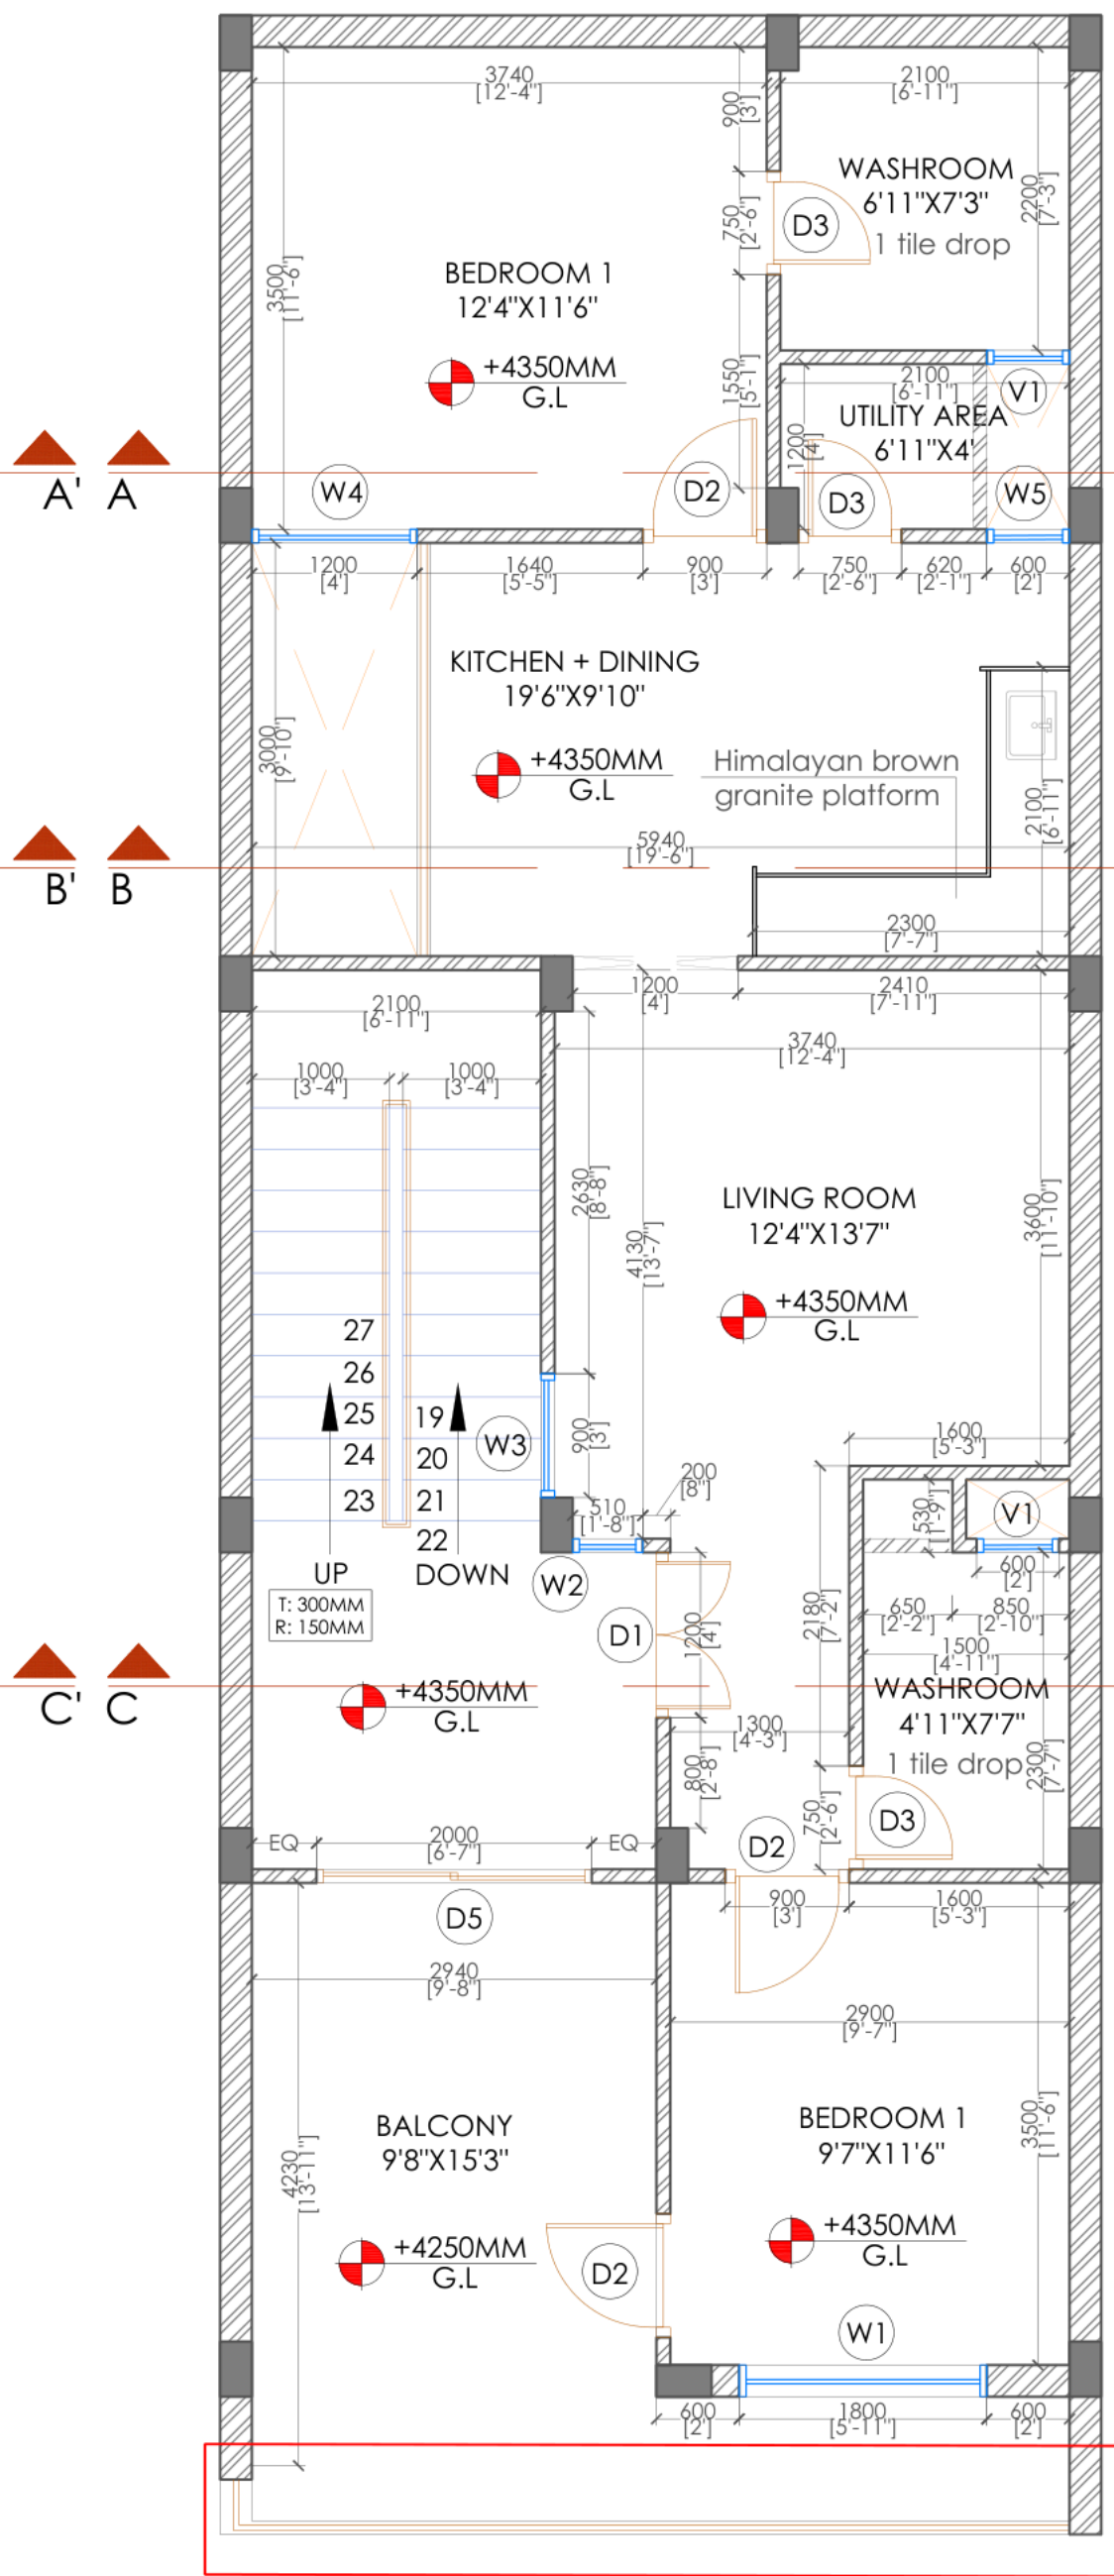

kindly refer to
elevation
FIRST FLOOR PLAN

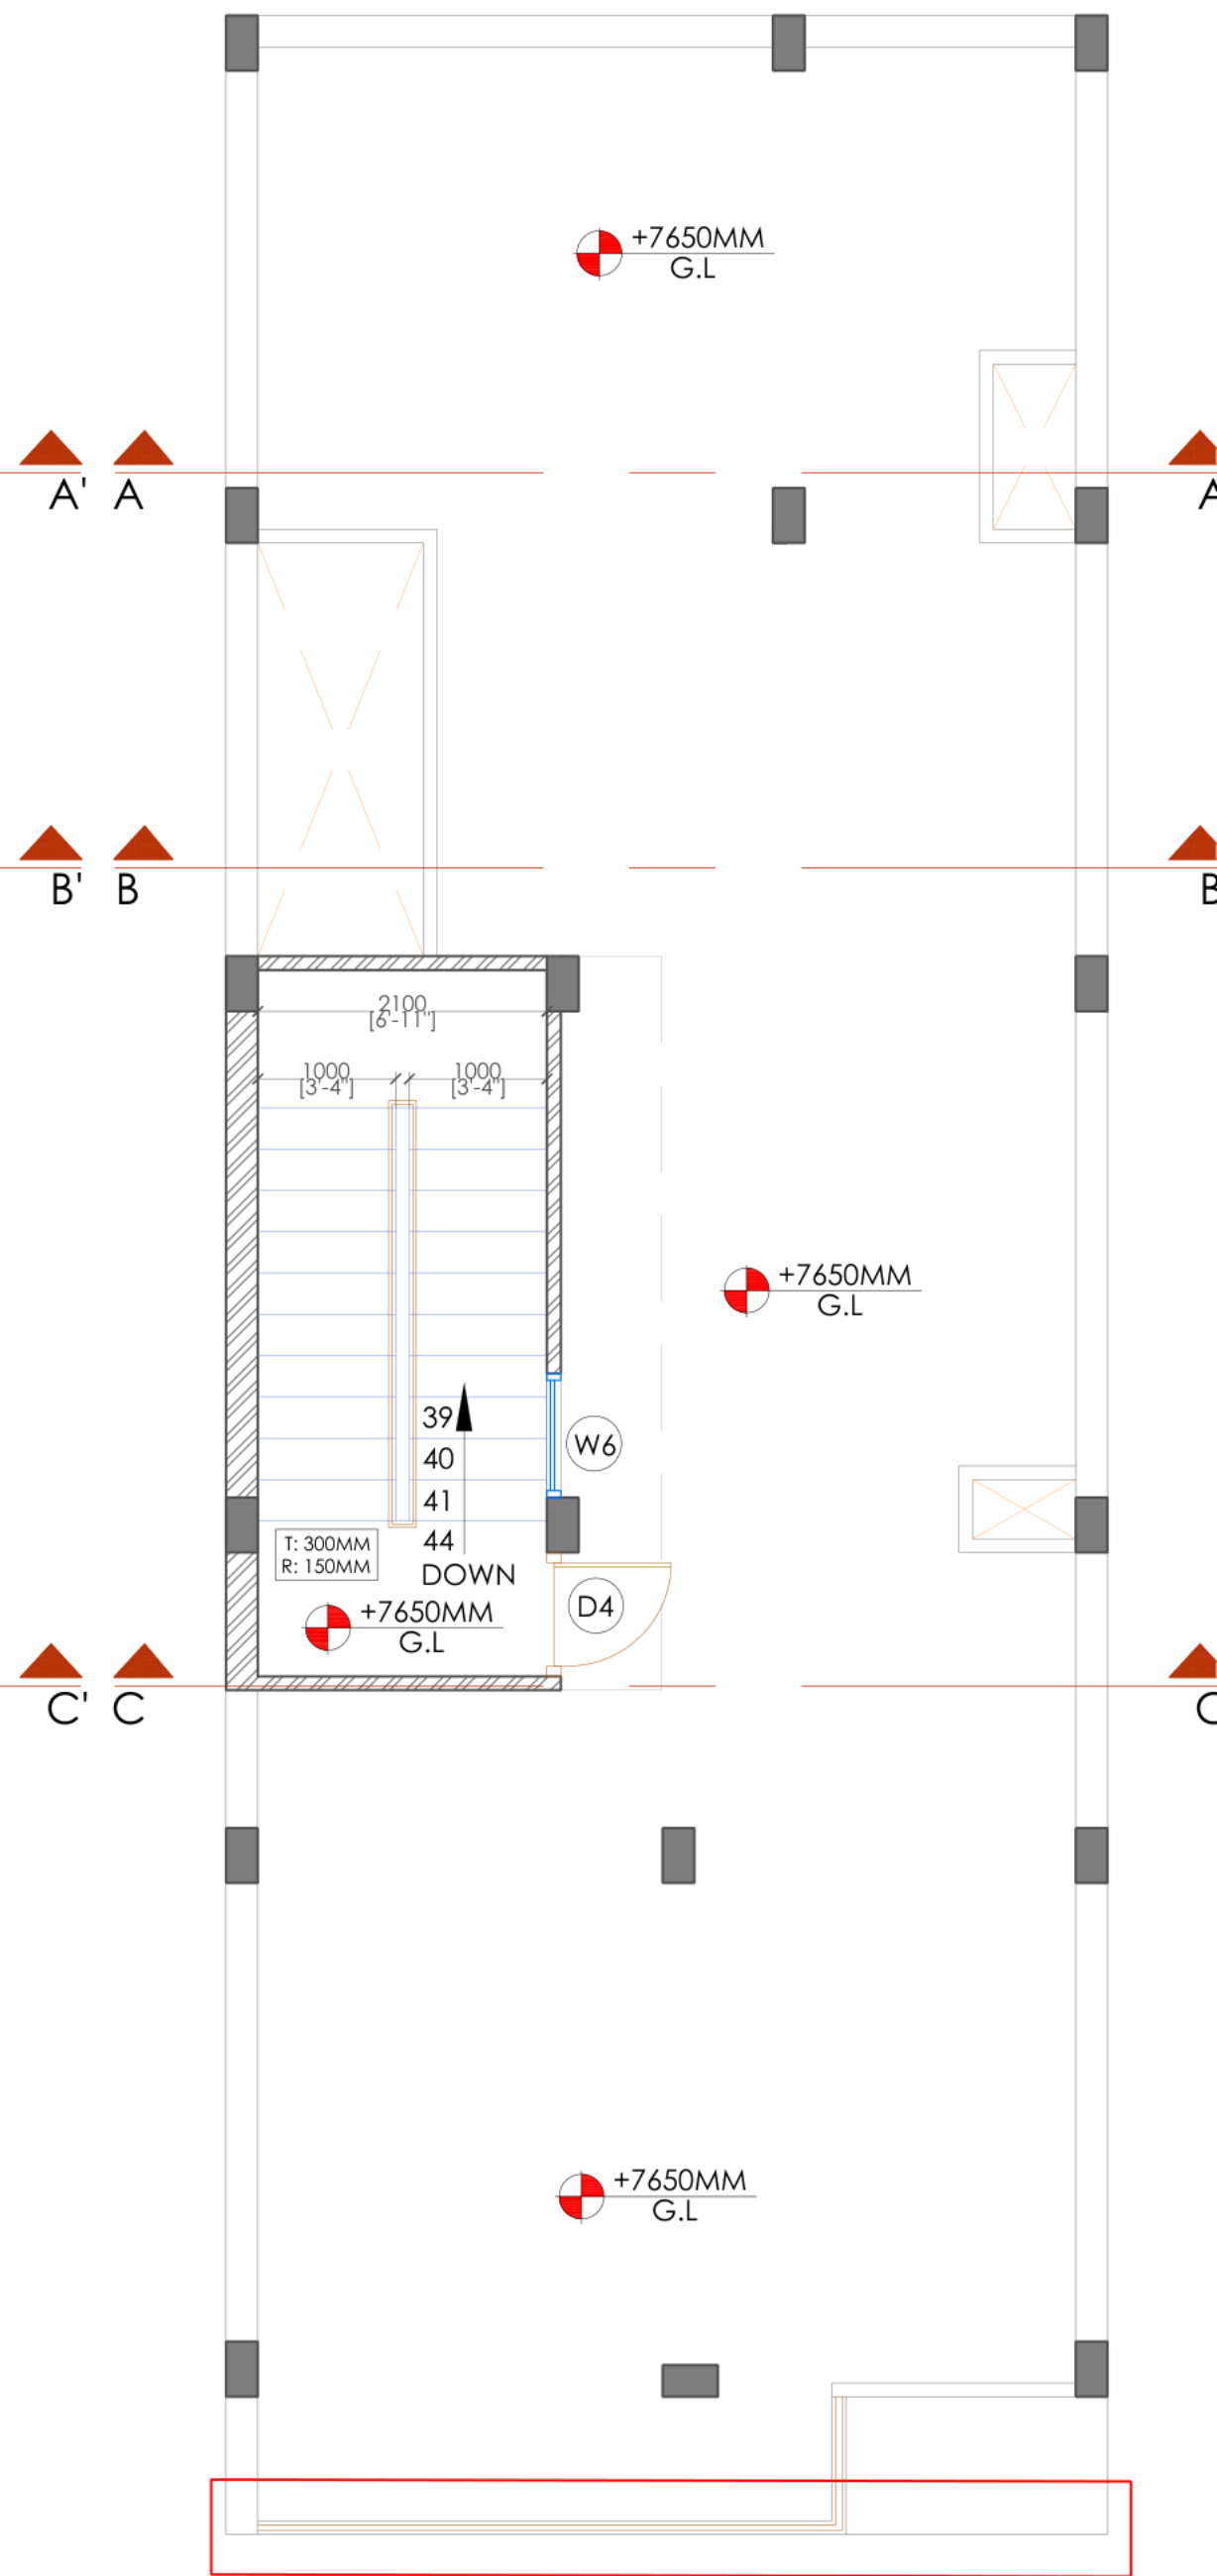

kindly refer to
elevation
TERRACE FLOOR PLAN