




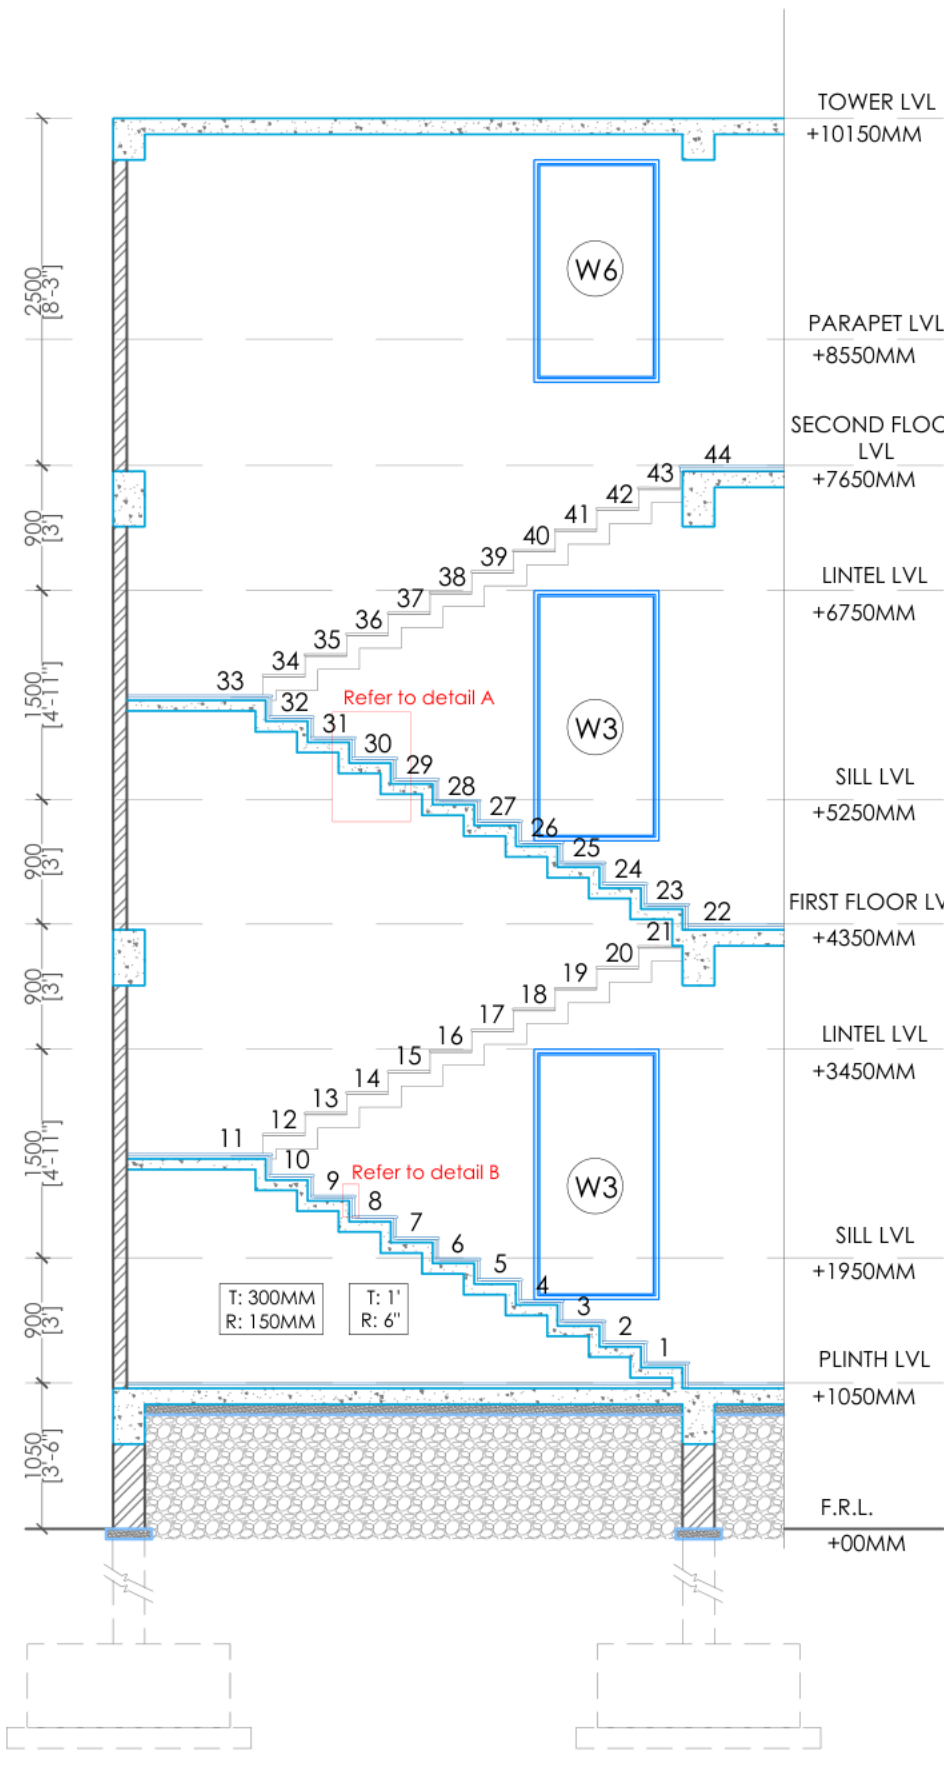

SECTION A-A


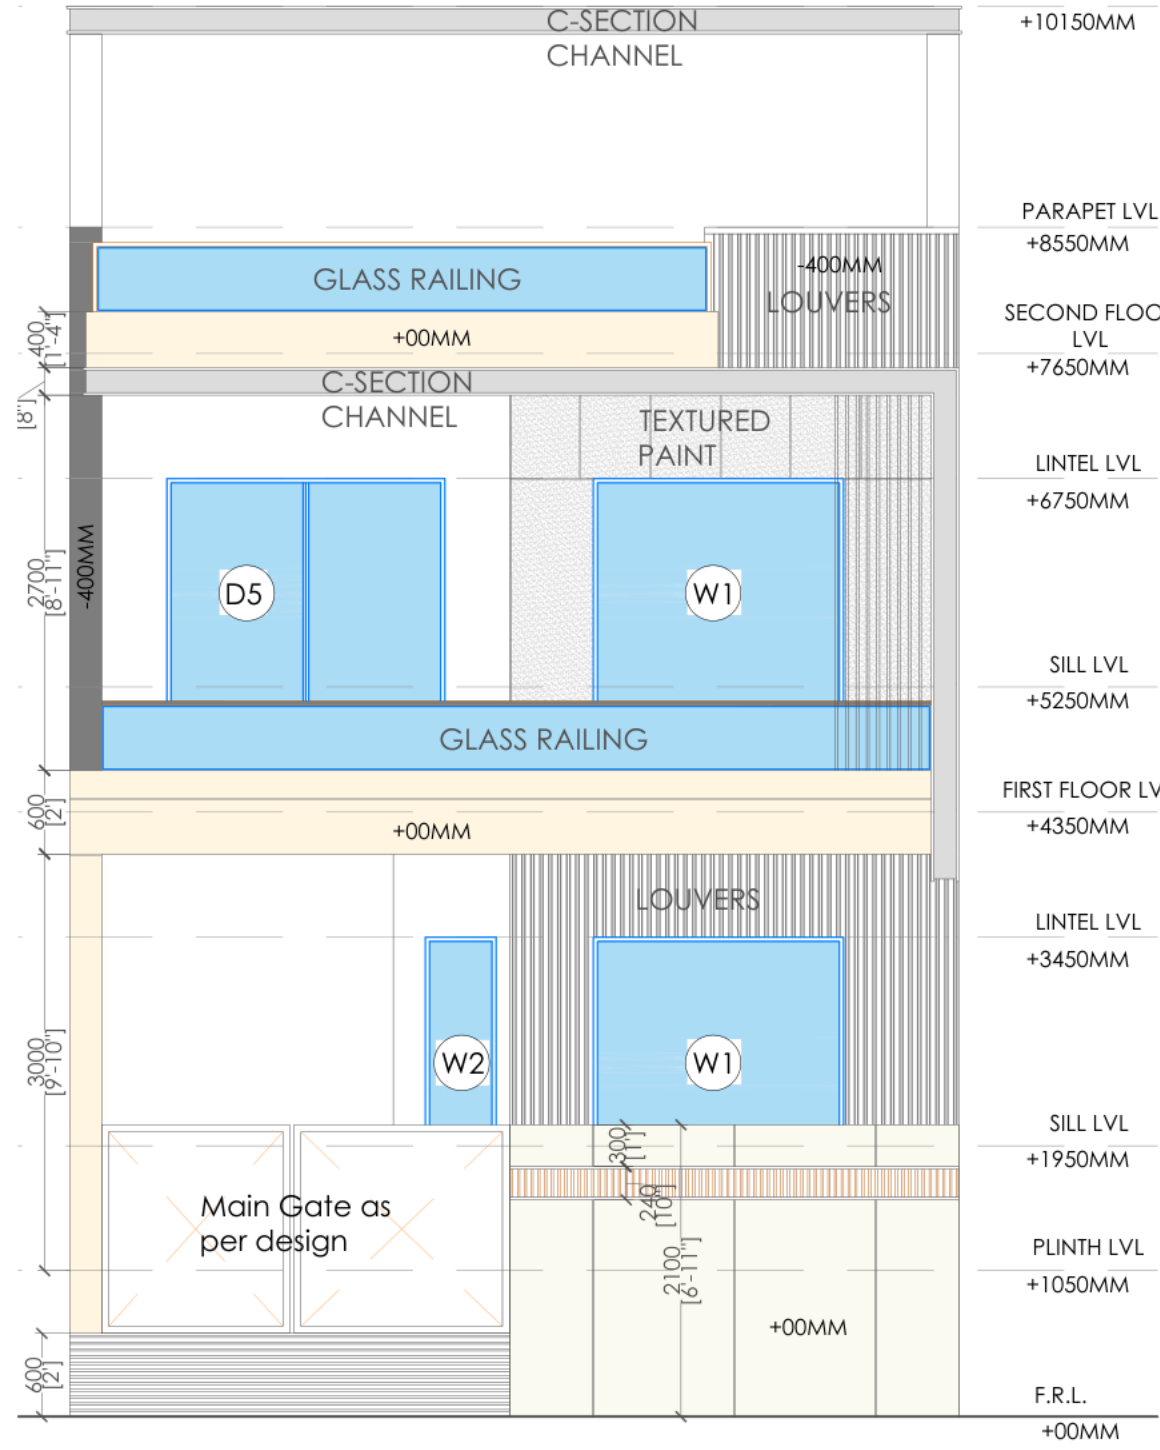


ELEVATION

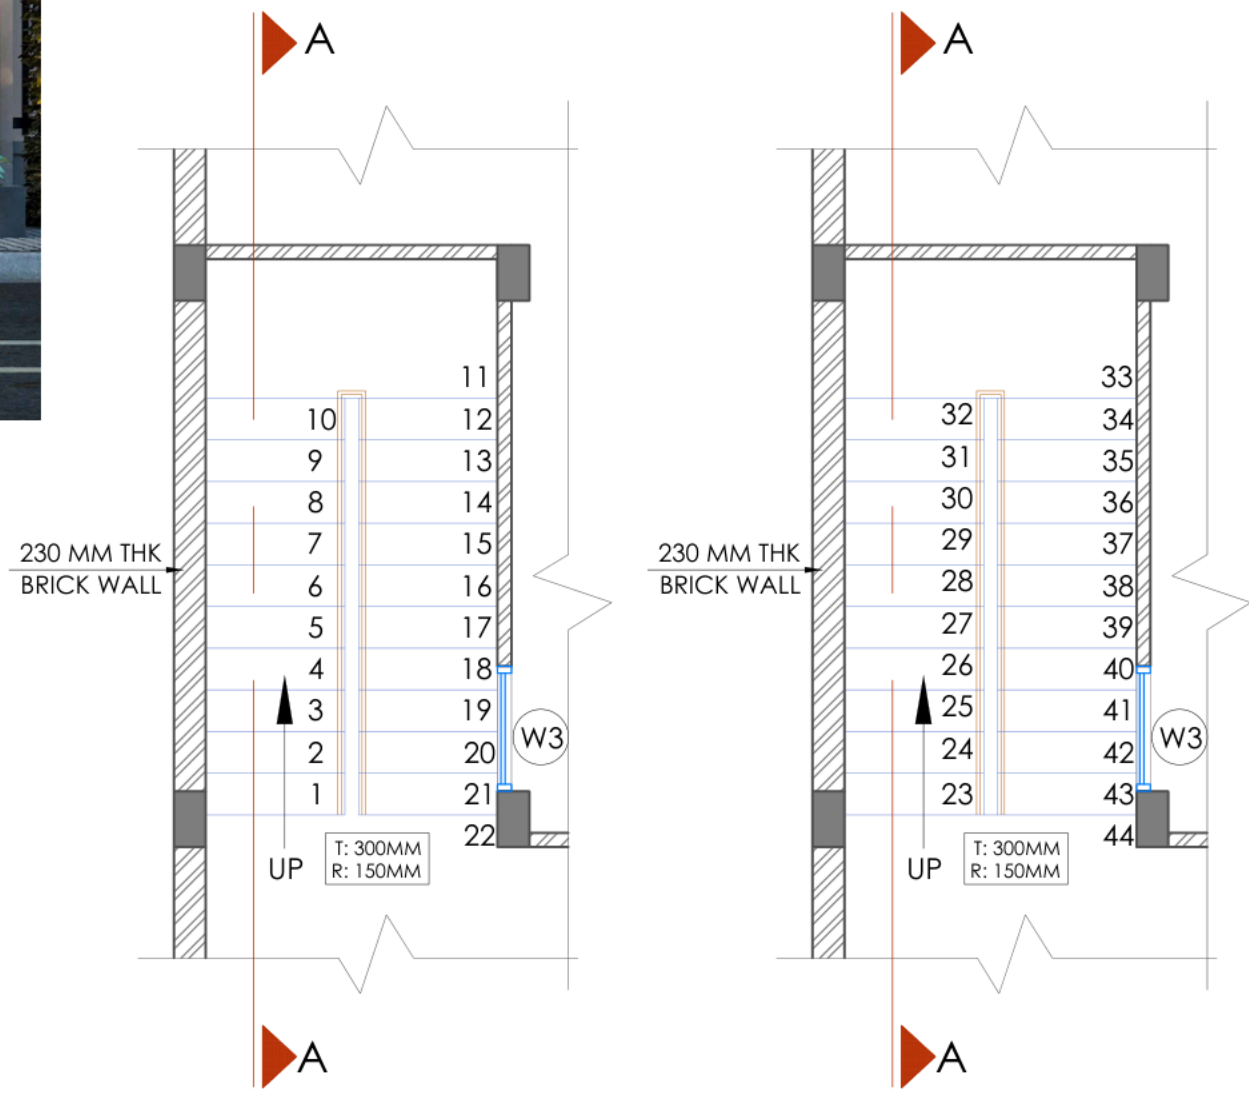

G.F STAIRCASE PLAN

F.F STAIRCASE PLAN

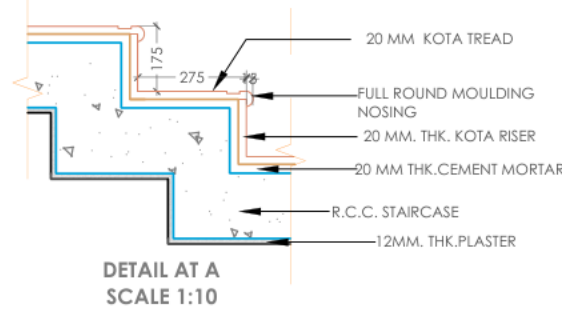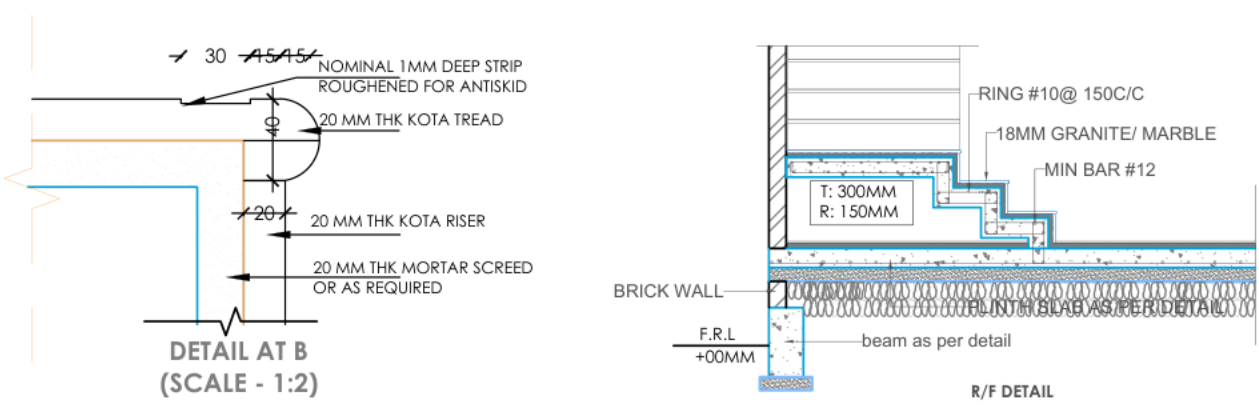

S.N. ARCHITECTS

SAMPLE DRAWING

06 / Elevation & Stairs

FOR REFERENCE ONLY

Not for construction.

Drawings illustrate sample deliverables.
Project-specific design, verification and approval
are required.

Online design across India

+91 98930 48323