




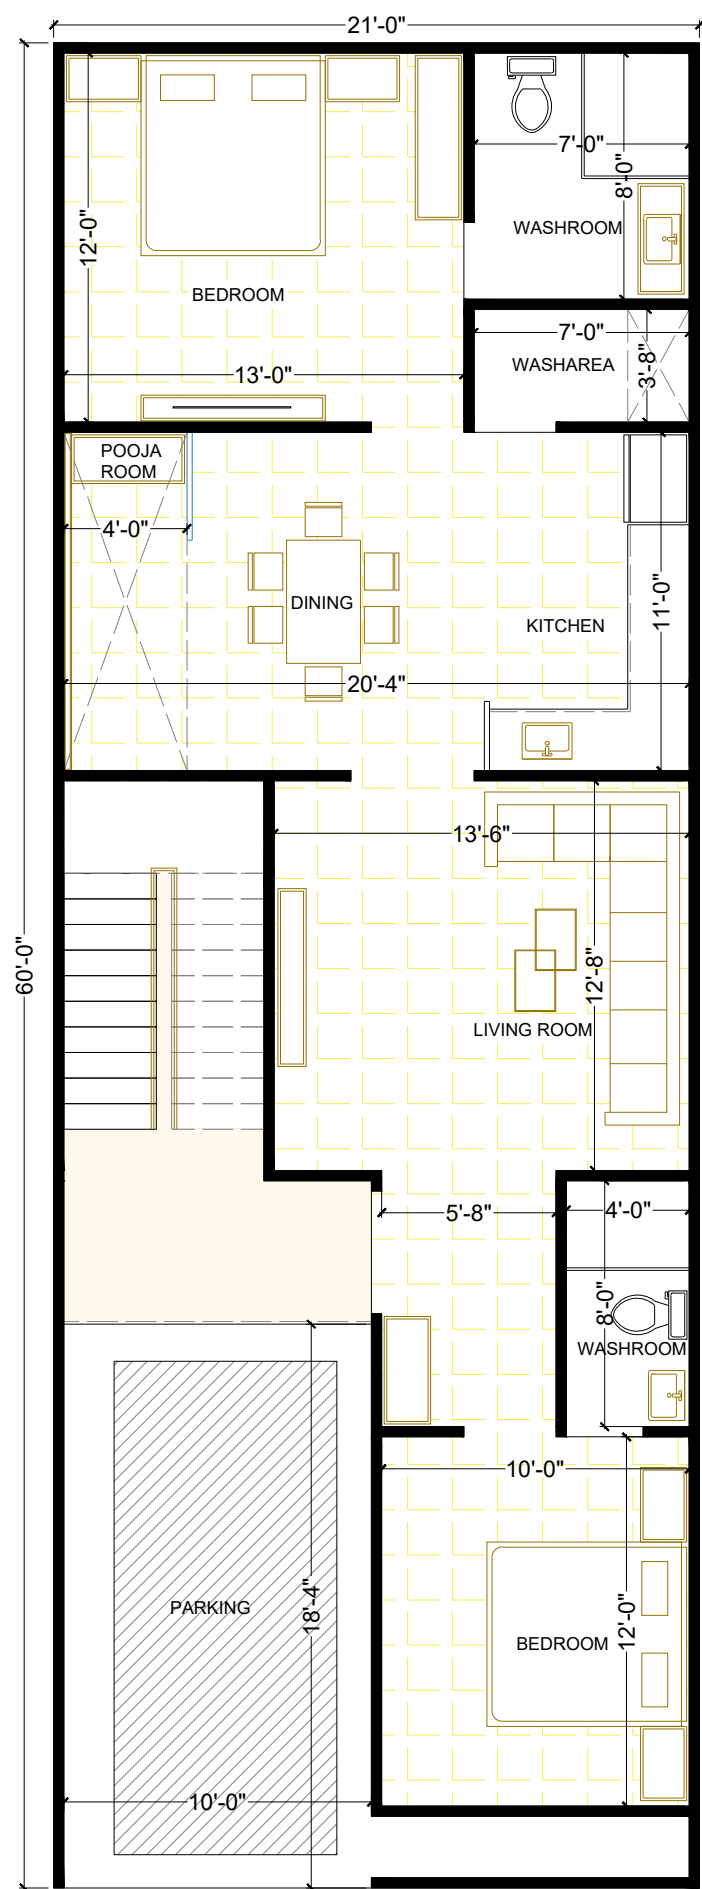


GROUND FLOOR

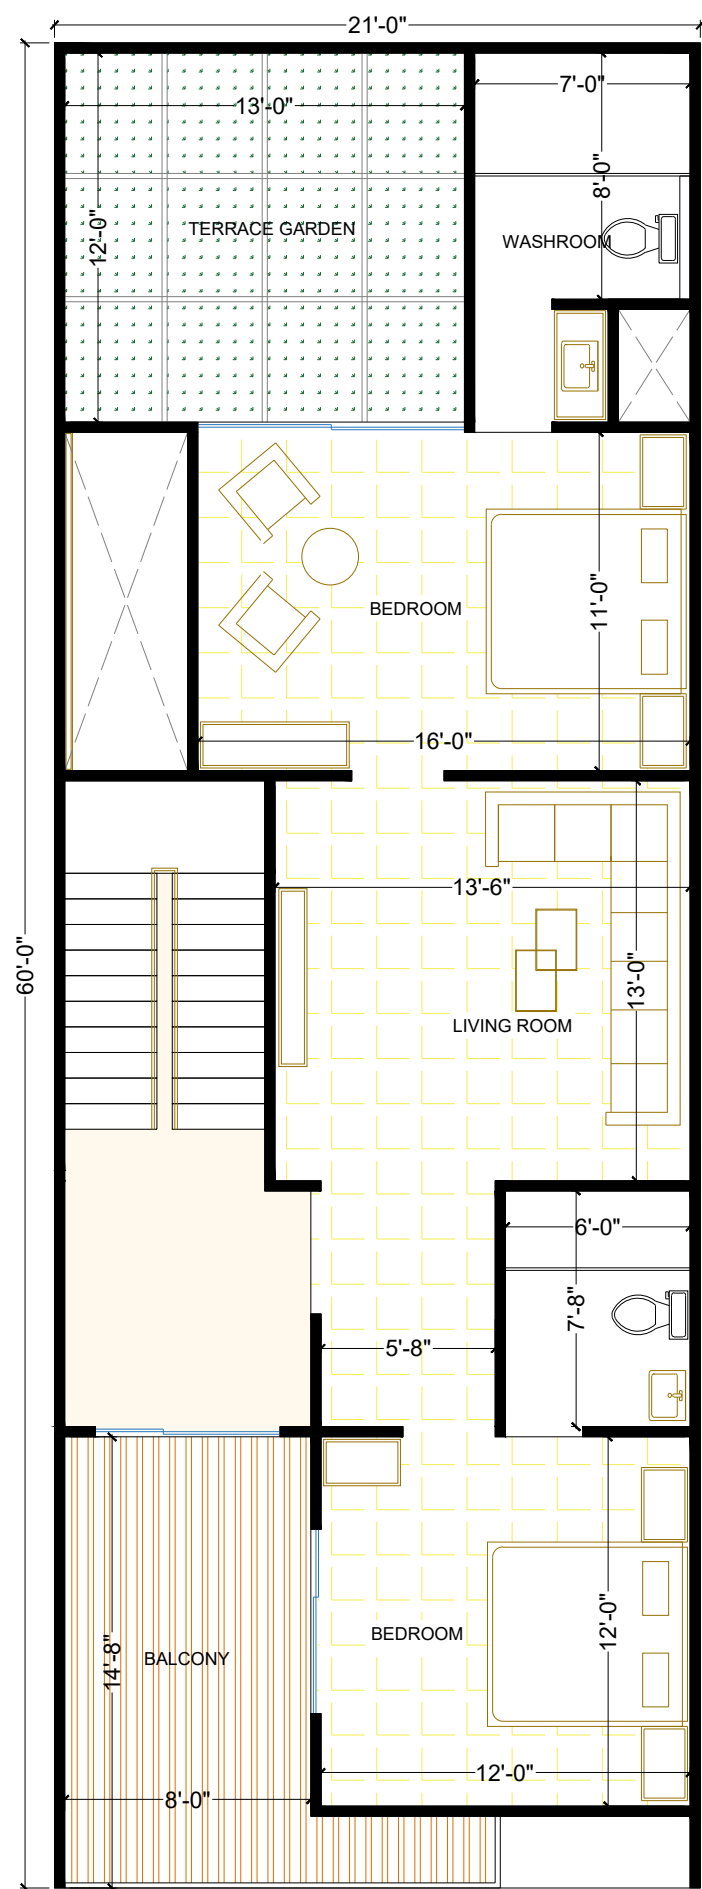

FIRST FLOOR

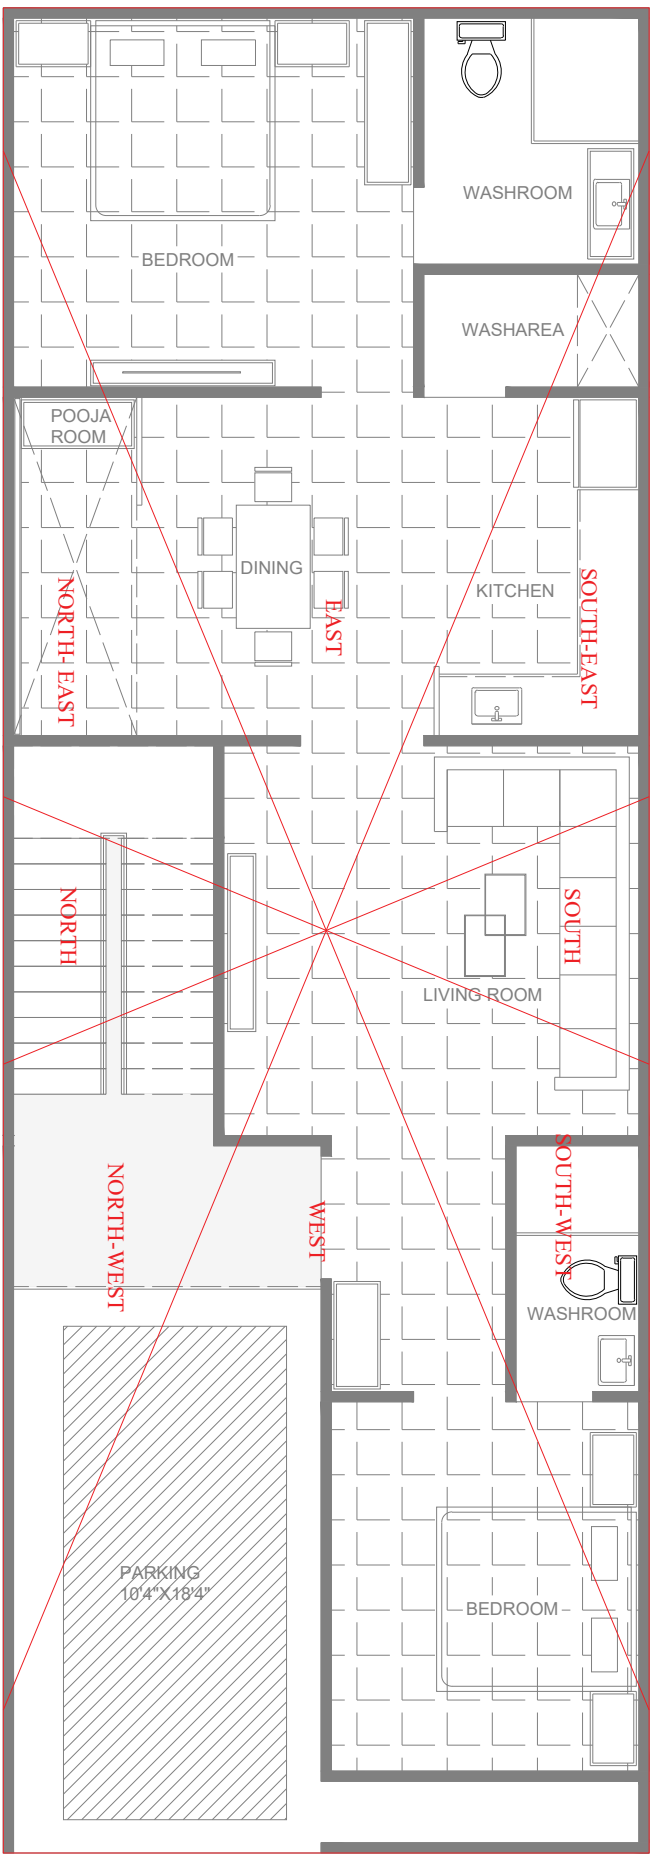

GROUND FLOOR VASTU

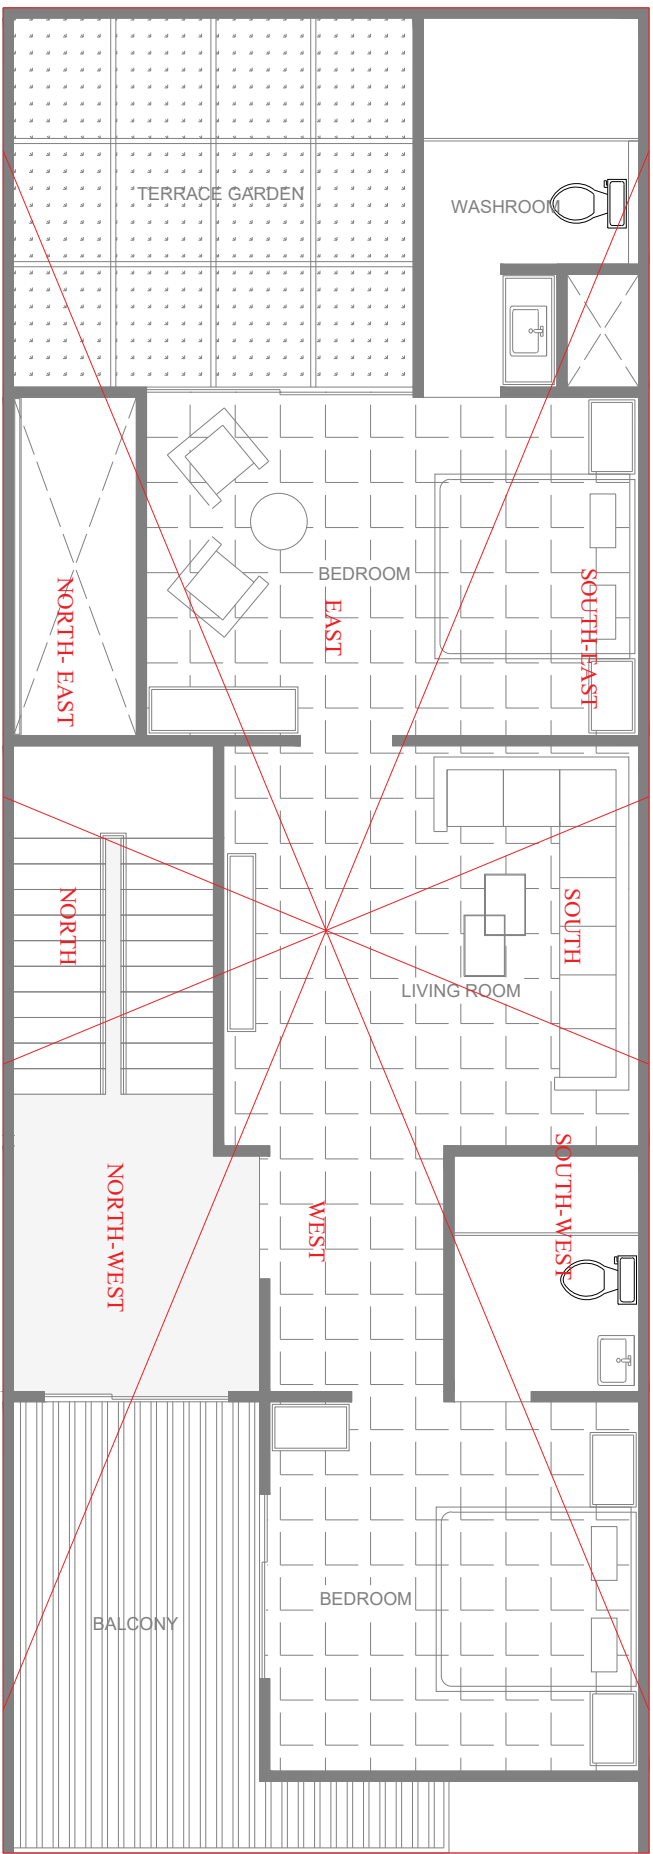

FIRST FLOOR VASTU