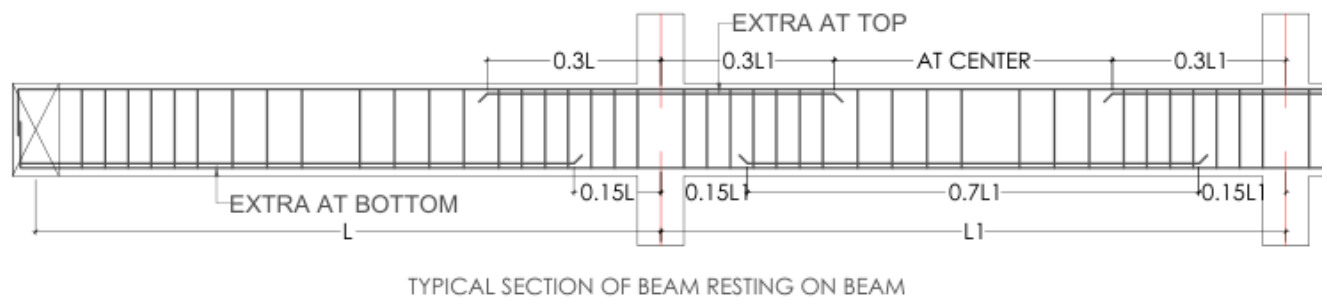
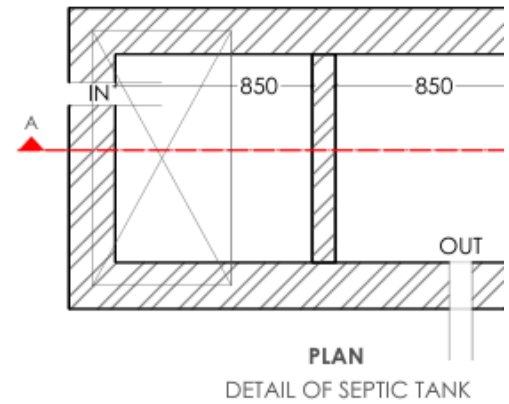
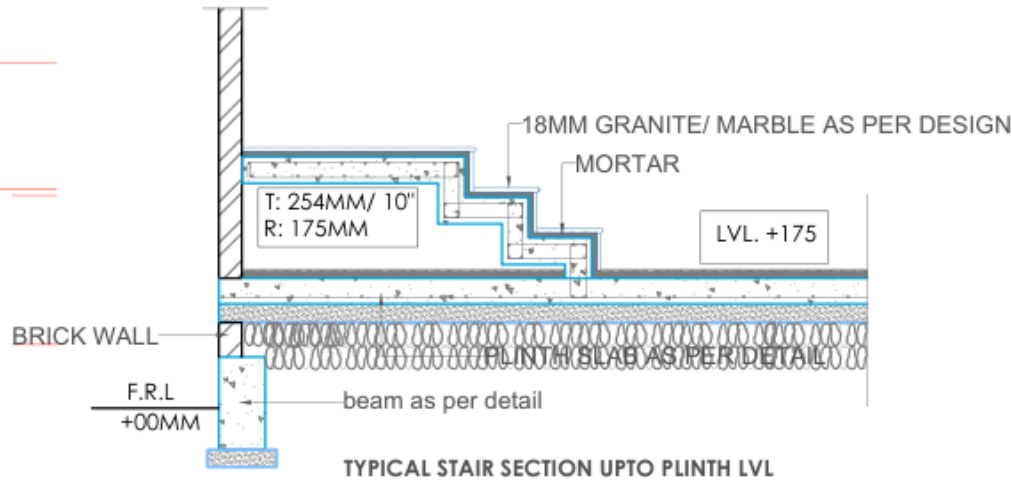
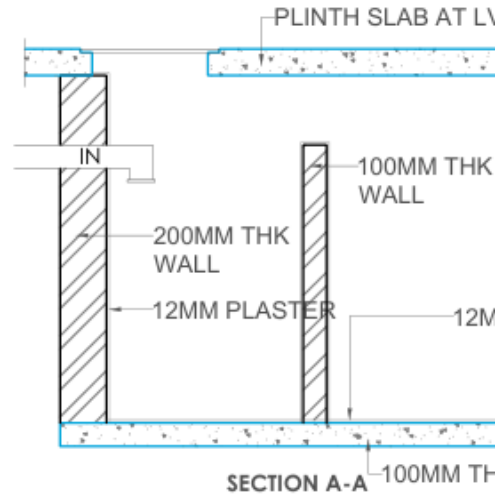
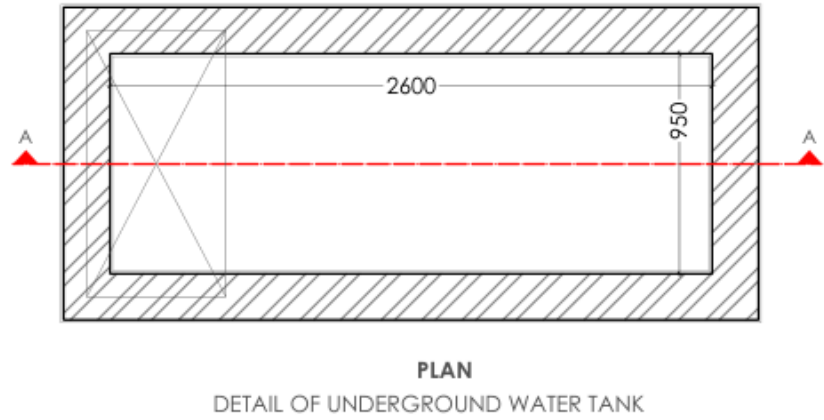
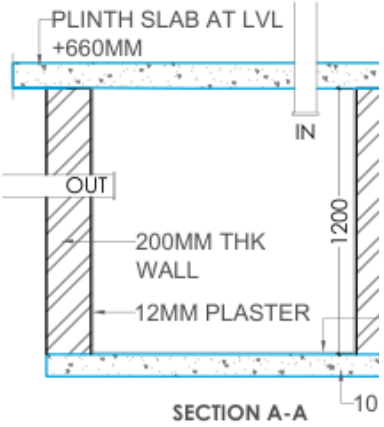
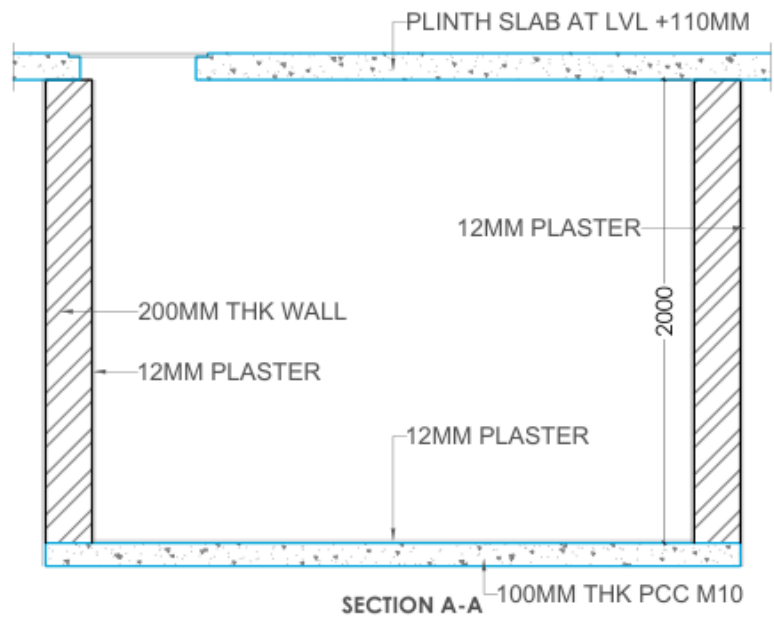
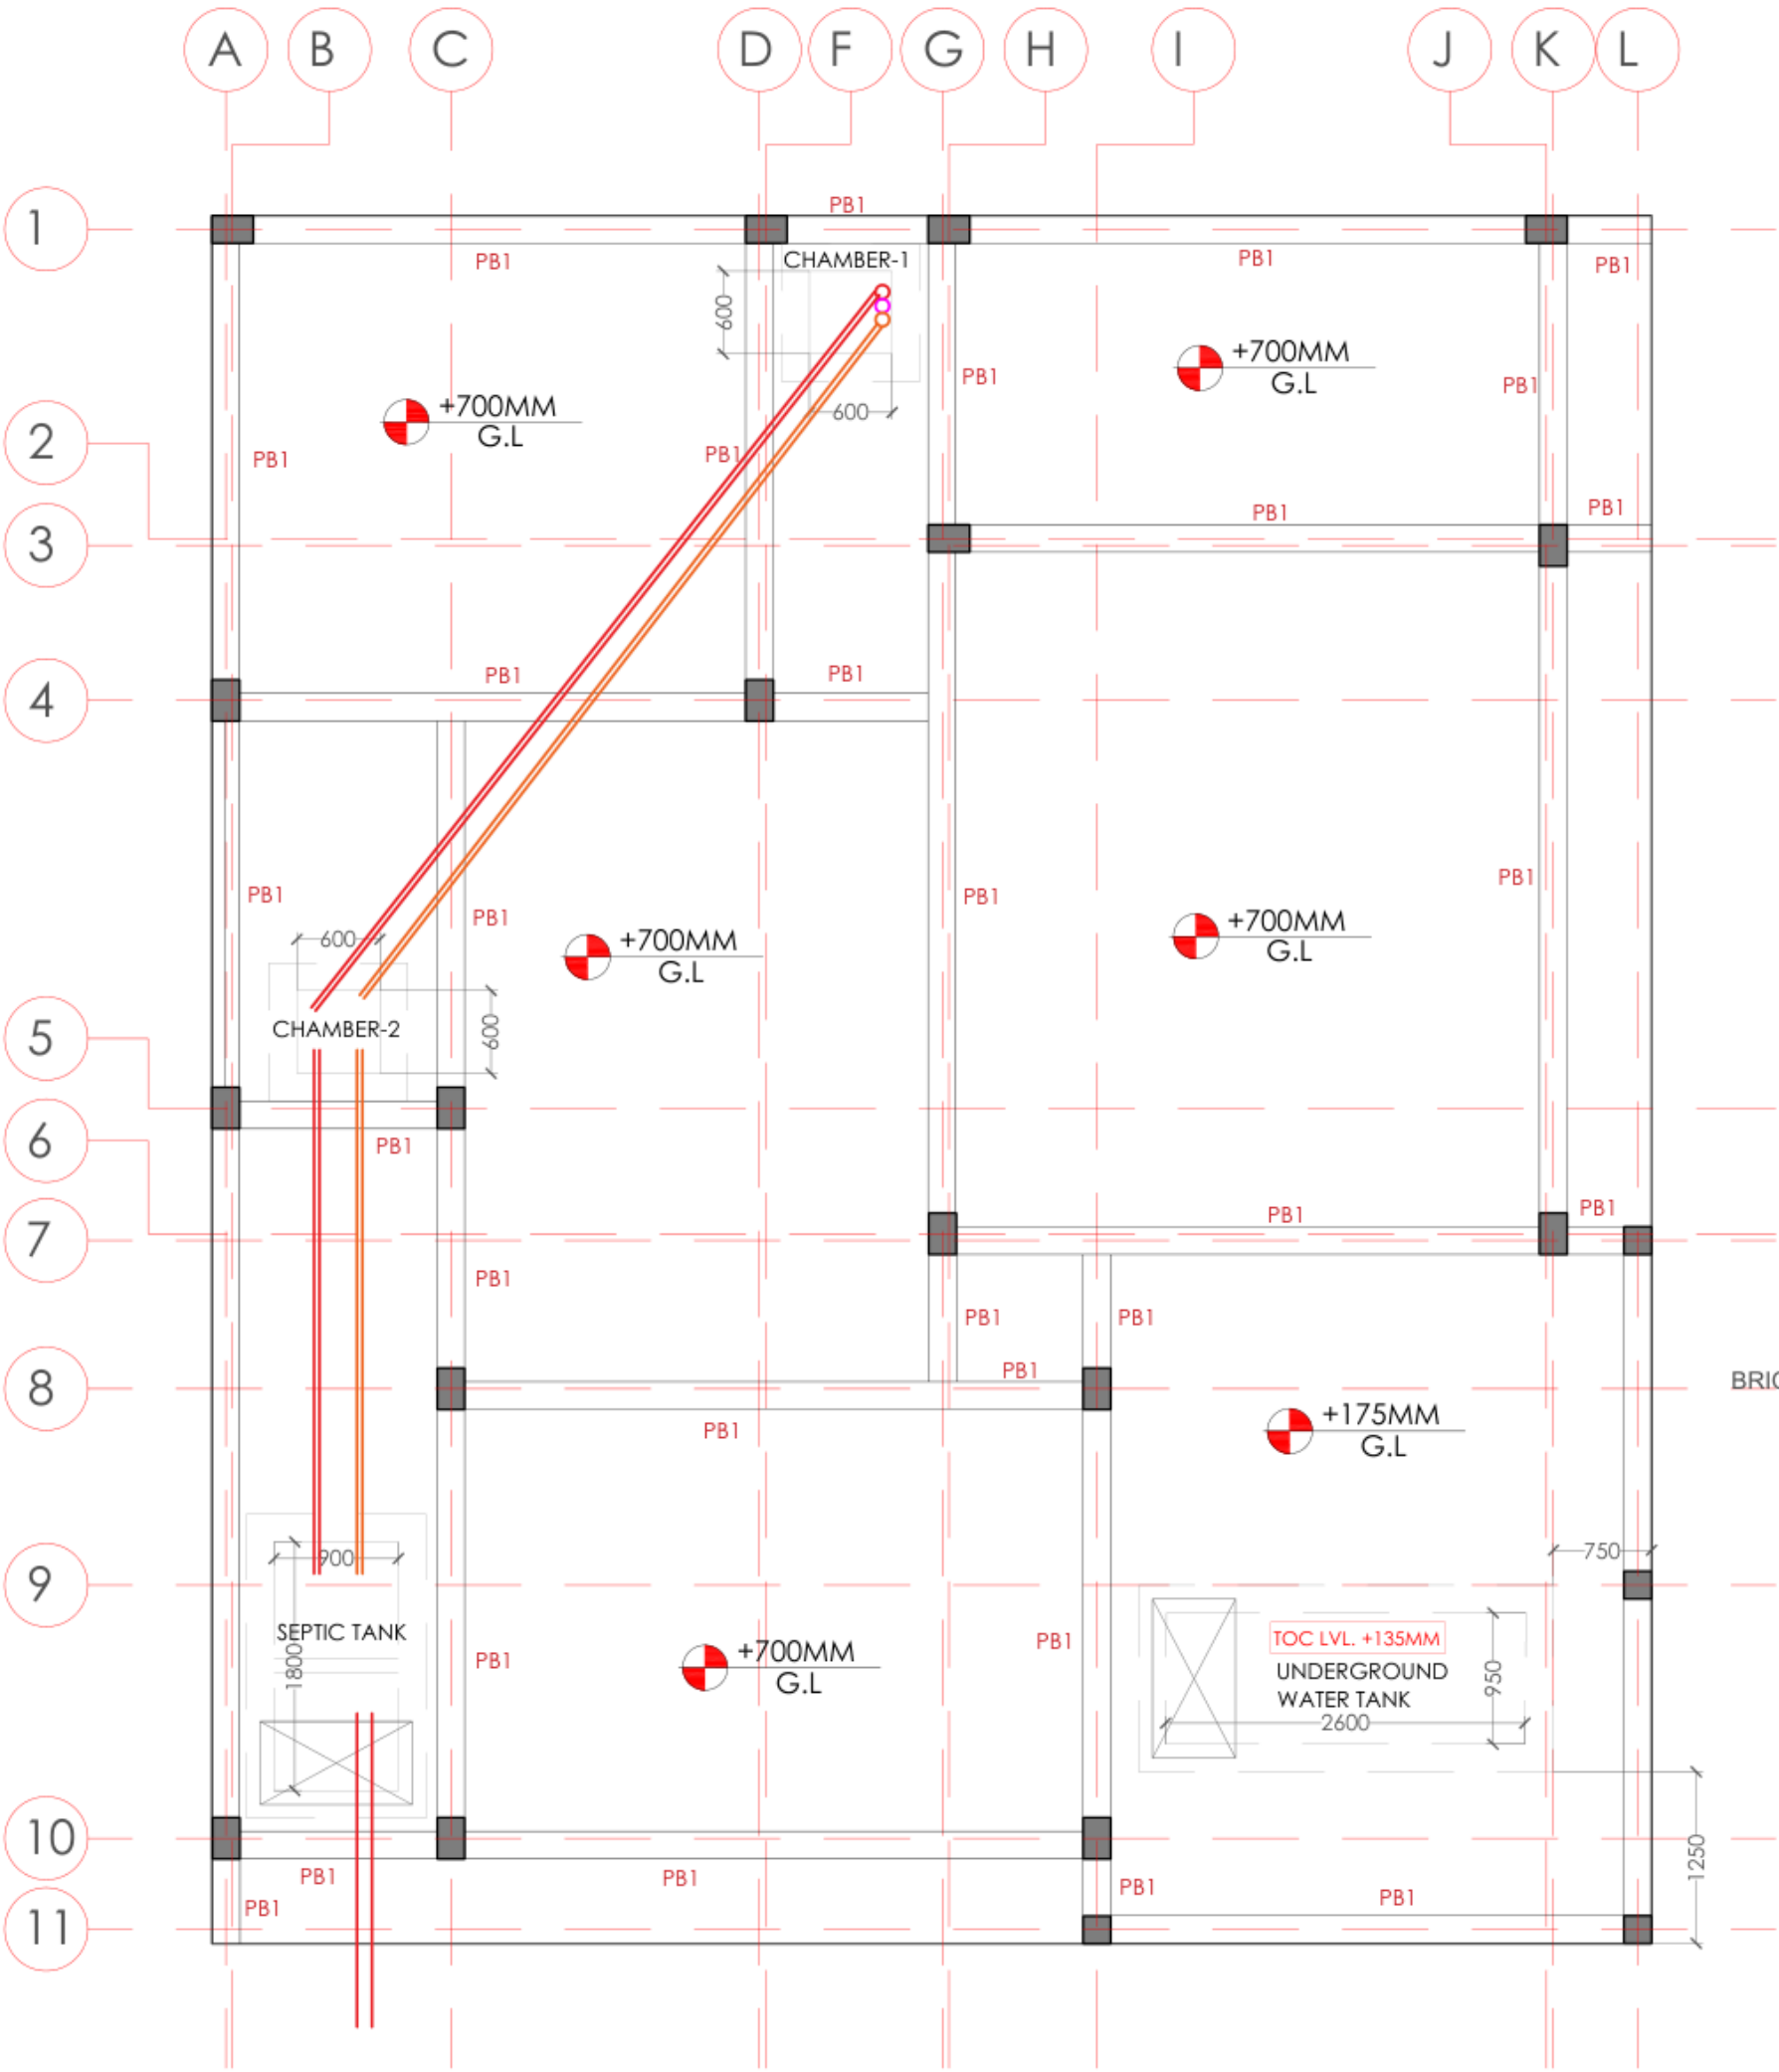


LAYOUT PLAN FOR PLINTH BEAM

SCHEDULE OF SLABS						
SR.	SLAB	SLAB THICK	R/F ALONG SHORTER SPAN	R/F ALONG LONGER SPAN	DIST. R/F ALONG LONGER SPAN	EXTRA R/F ALONG SHORTER SPAN
01	ONE WAY	115	10#@150C/C		8#@175C/C	

SCHEDULE OF BEAM							
SR.	BEAM	SIZE	TOP		BOTTOM	STIRRUPS	
			THROUGH	EXTRA	THROUGH	EXTRA	AT CENTER
01	GB1/PB1	200X400	2-#12mm	2-#12mm	2-#12mm	2-#12mm	#8mm@100c/c

NOTE:-
PLINTH SLAB TO BE CAST AFTER
SANITARY LINES