



FOR REFERENCE ONLY

Not for construction.


Drawings illustrate sample deliverables.
Project-specific design, verification and approval
are required.

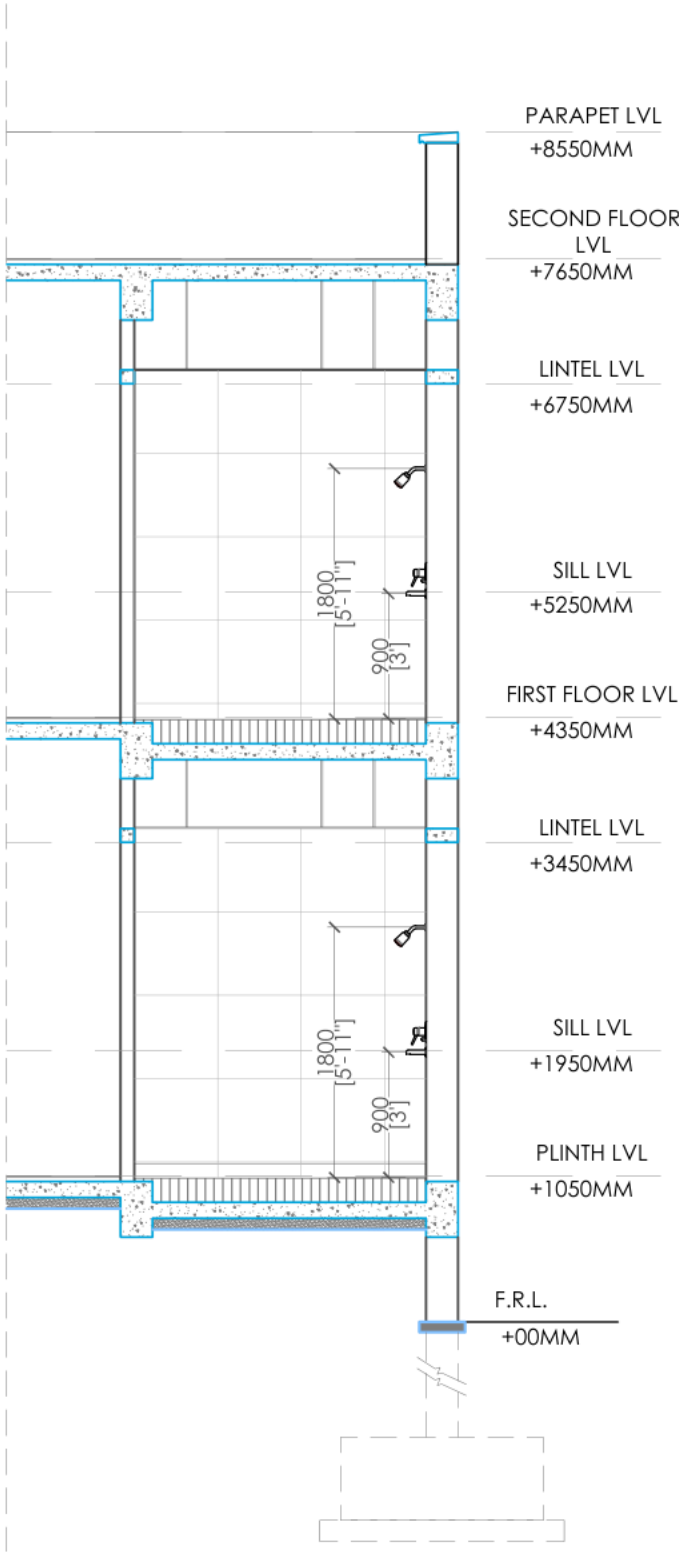


SECTION A-A

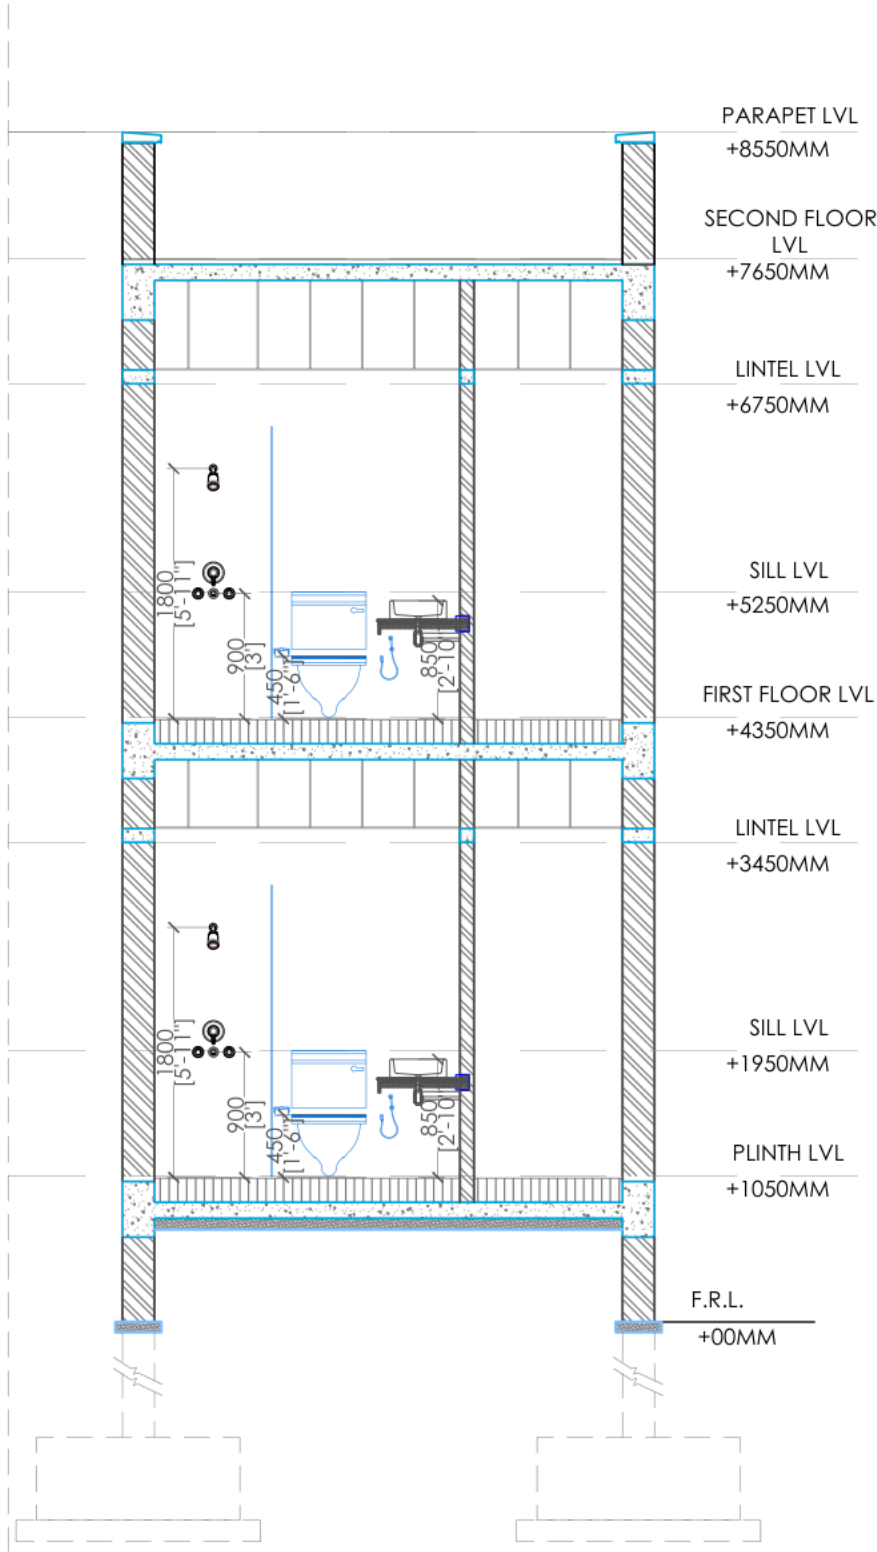


SECTION D-D

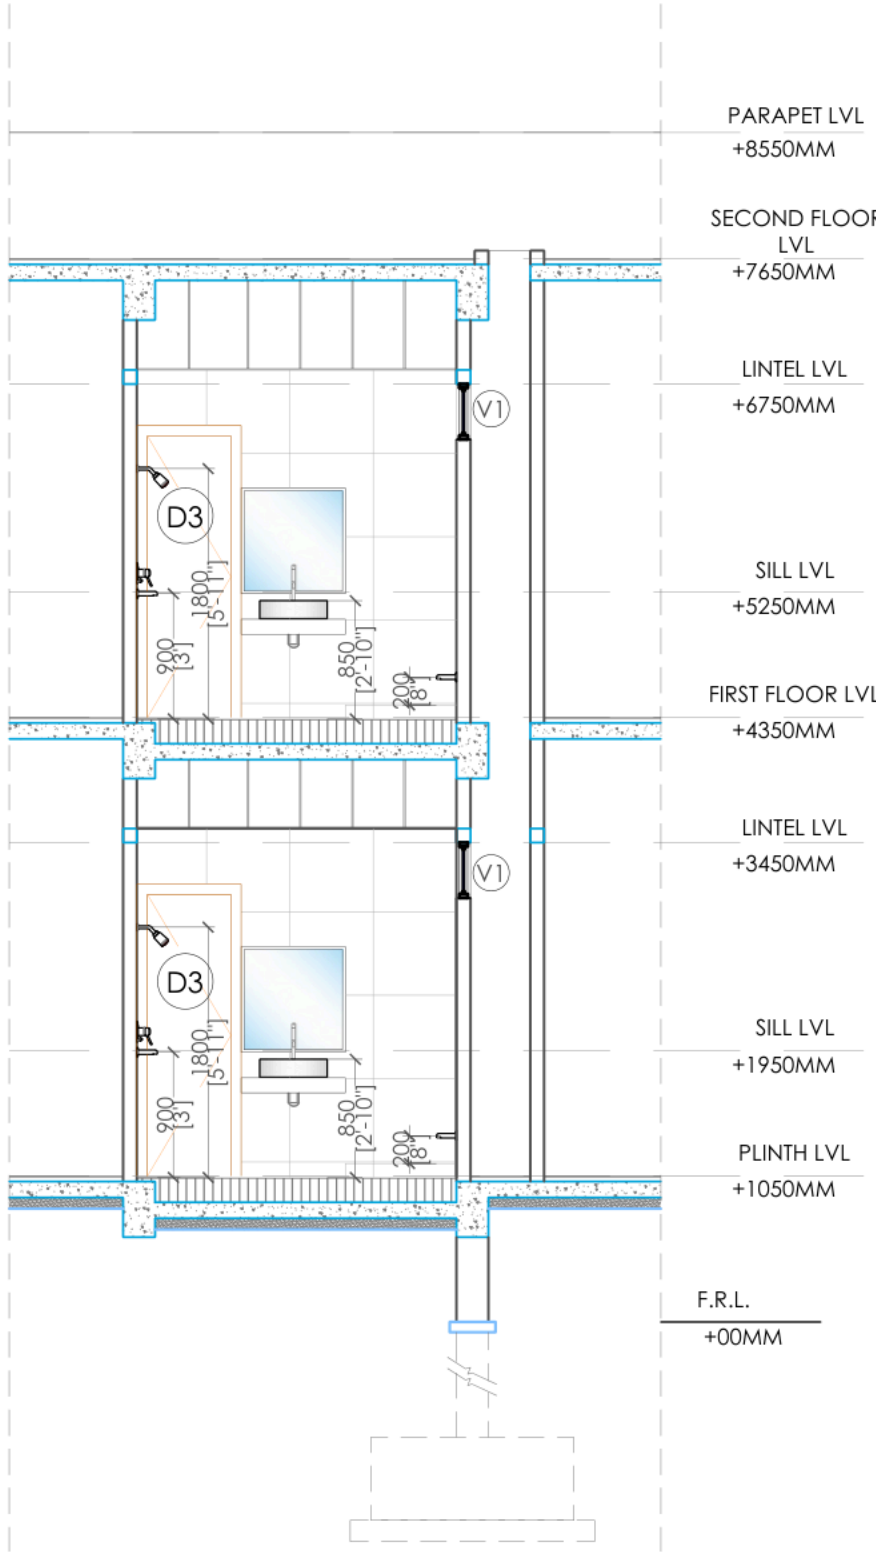


SECTION X-X'

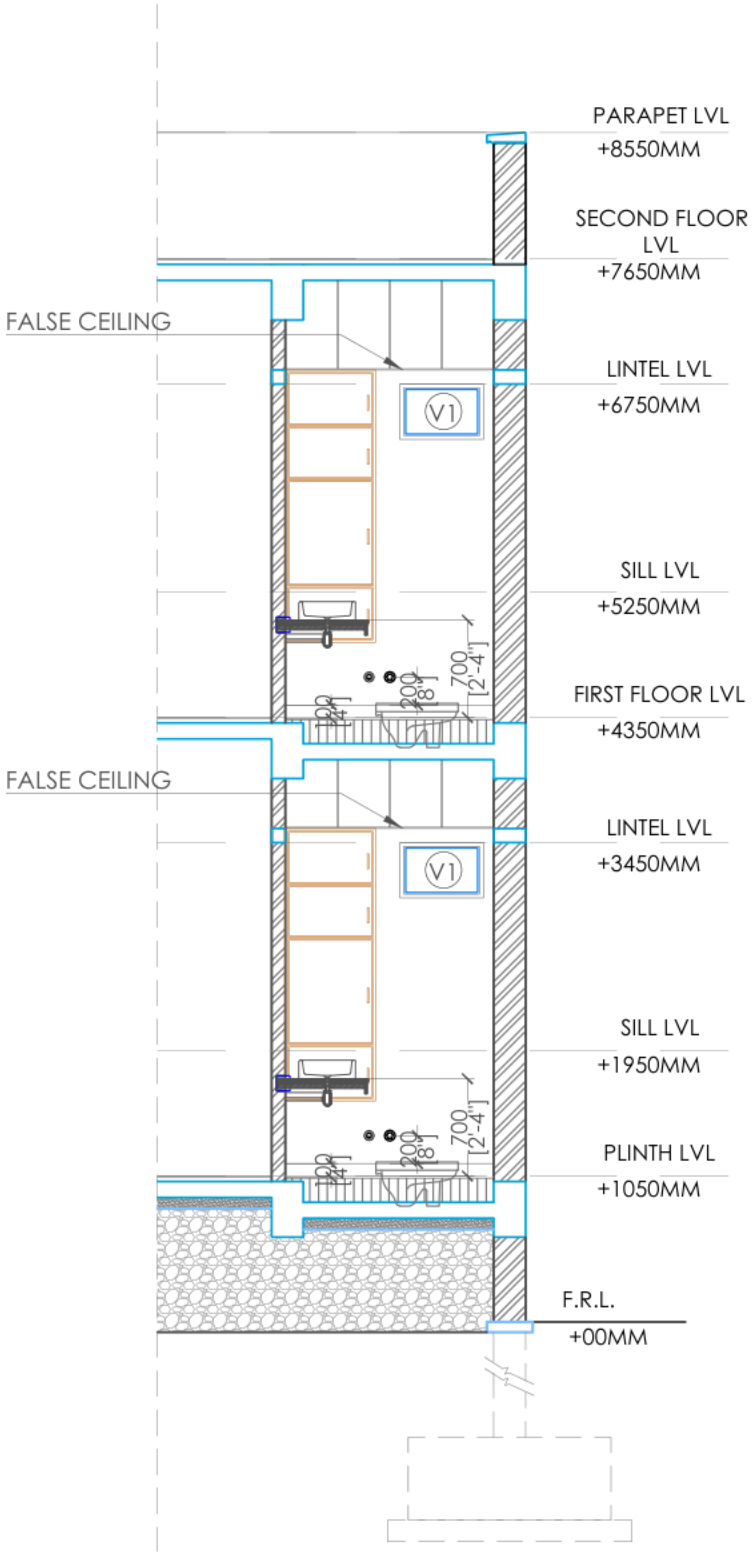


SECTION E-E'

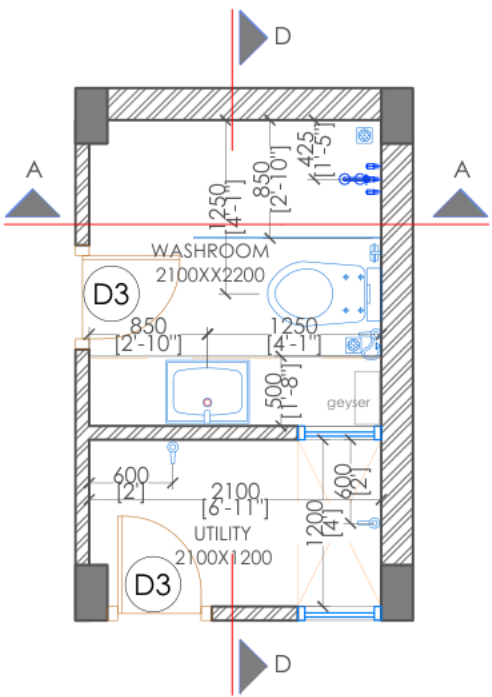


WASHROOM DETAIL G.F.

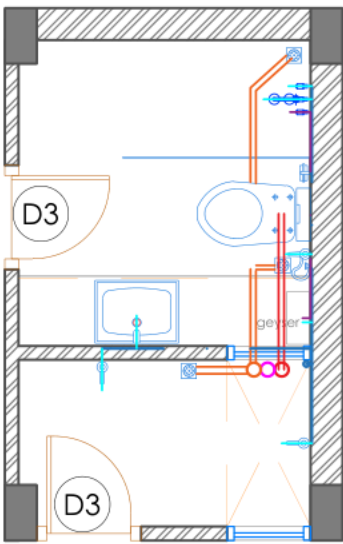


PLUMBING DETAIL G.F.

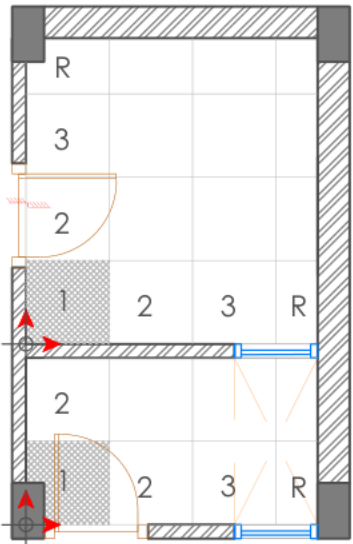


TILE DETAIL G.F.

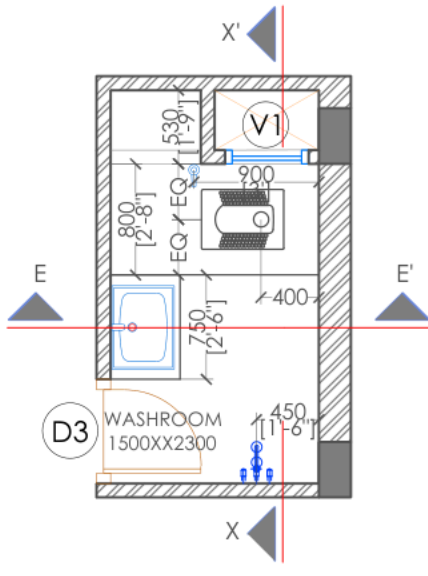

WASHROOM DETAIL G.F.

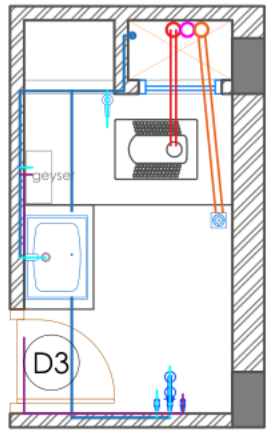

PLUMBING DETAIL G.F.

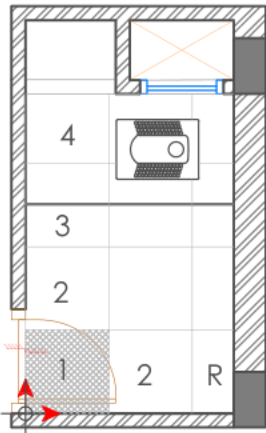

TILE DETAIL G.F.